




STREET SCENE ON LONG LANE

EXISTING STREET SCENE

60 LONG LANE, ICKENHAM,
UXBRIDGE, UB10 8SZ

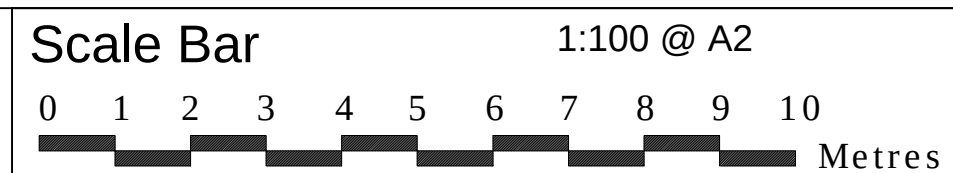

THE GILLETT MACLEOD PARTNERSHIP
Chartered Architects & Town Planning Consultants
1 High Road Old Eastcote Pinner Middlesex HA5 2EW tel. 0208 868 1333

Drg. No. 17/3124/108
Scale 1:100
Date 15/02/18
Drawn by AK

REVISION
C drawer