



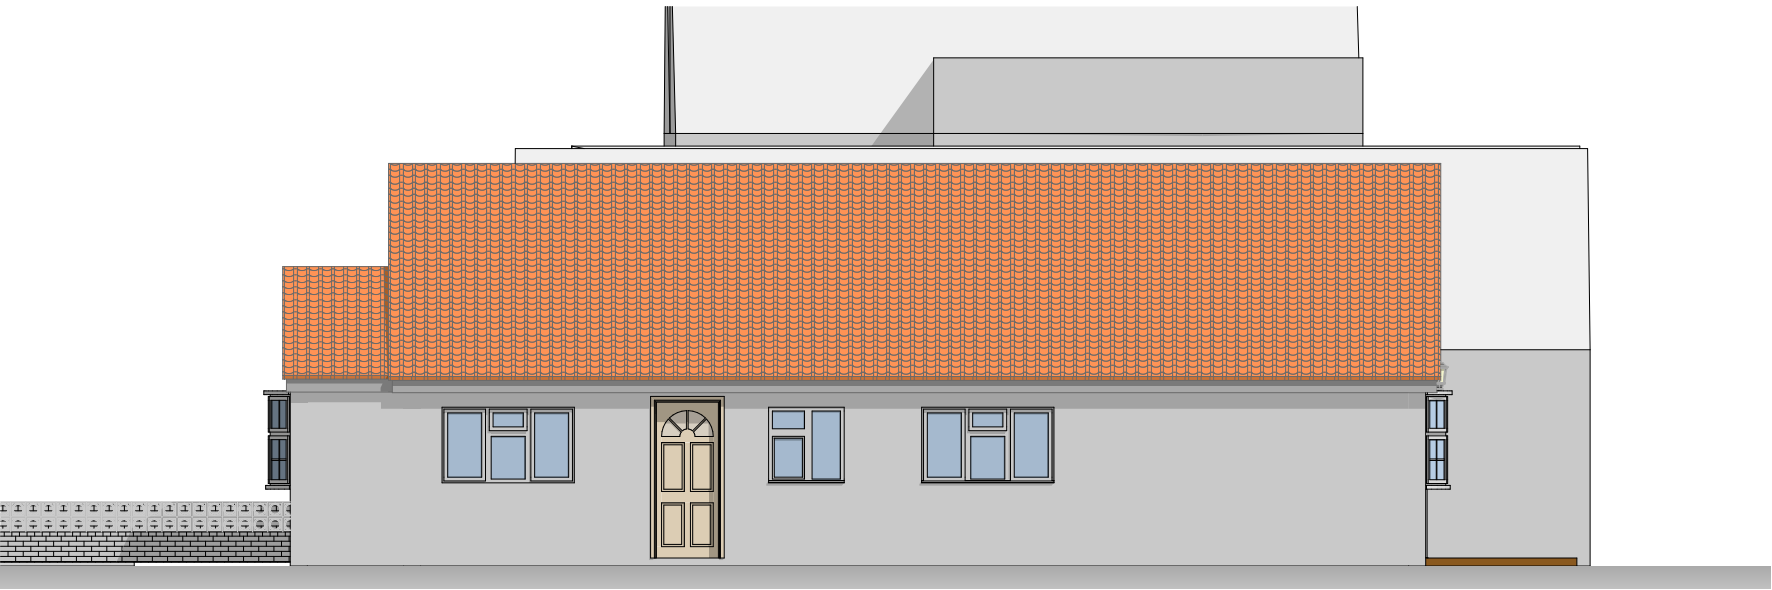

E-19 Existing Right Side Elevation 1:100

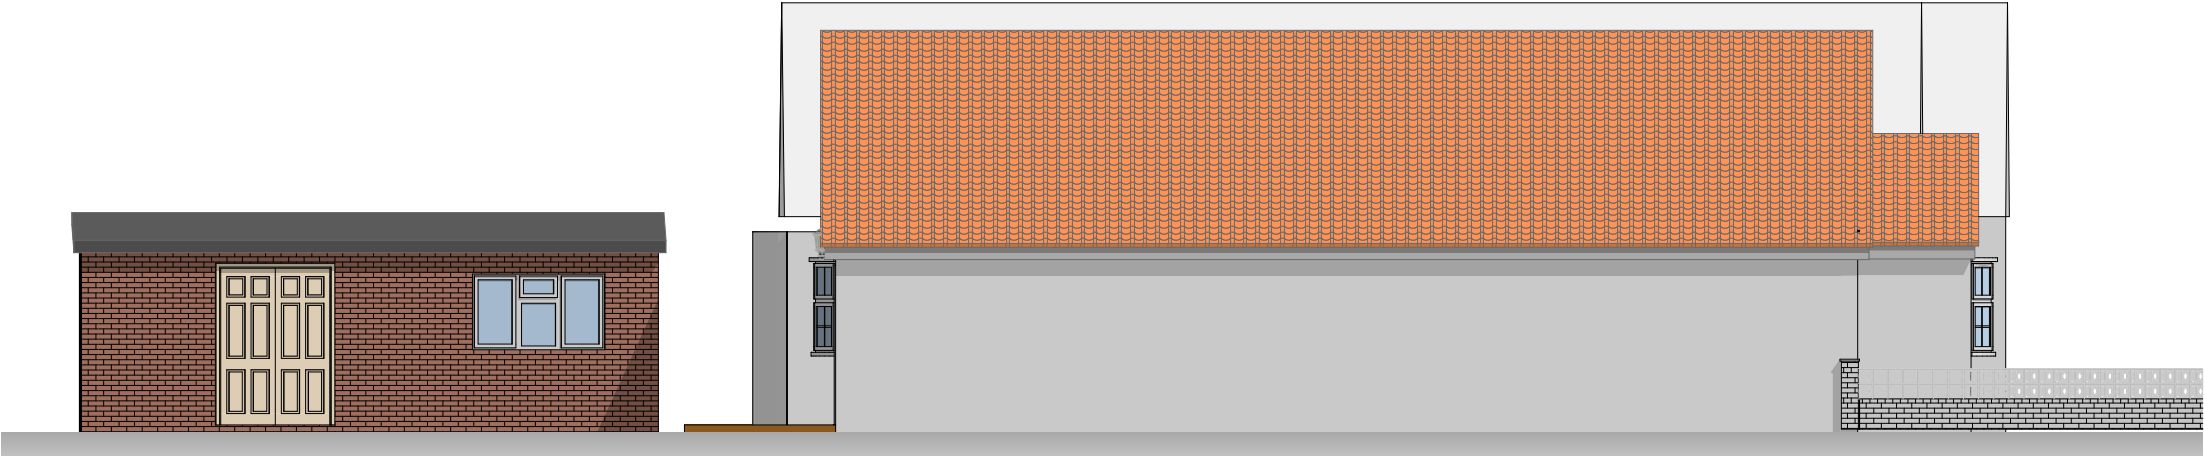

E-20 Existing Left Side Elevation 1:100

© This drawing remains the property of The Keen Partnership and shall not be copied without prior written consent.

All dimensions to be checked on site and any discrepancies to be reported before work commences.

Notes:



THE KEEN PARTNERSHIP

The Courtyard
Edinburgh Road
Reading RG30 2UA
Tel: 0118 9510 855
Fax: 0118 9510 866
chris@keenpartnership.co.uk
www.keenpartnership.co.uk

cabe
chartered association
of building engineers

RICS

Client:

Kamran Sadiq

Job Title:

20 Nicholls AveUxbridge UB8 3JL

Drawing Title:

Existing Elevations

Drawing Date: 5.11.2021	Status: PLANNING DRAWINGS	
Issue Date: 16/05/2022	Drawn By: CM	Scale: @A3
Job No: 9078	Drawing No: PL-06	Rev: