






Front (North) Elevation
Scale 1:100

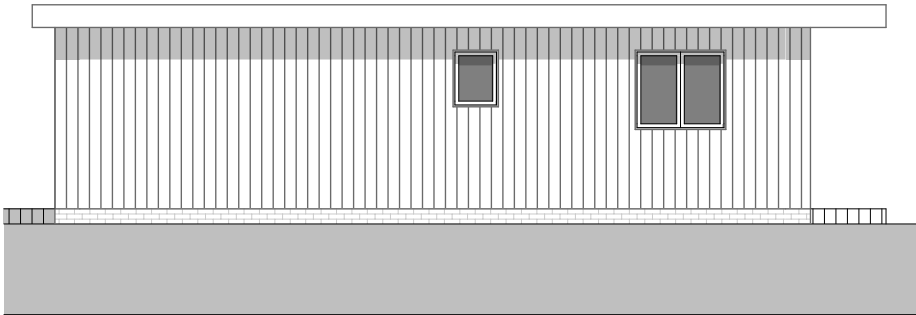


Side (West) Elevation
Scale 1:100

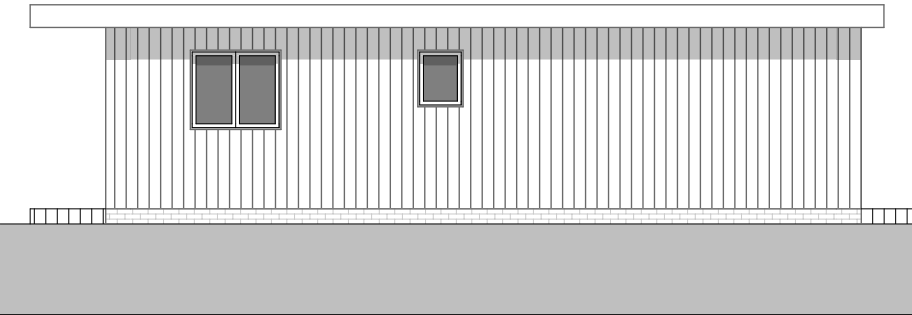


Side (East) Elevation
Scale 1:100

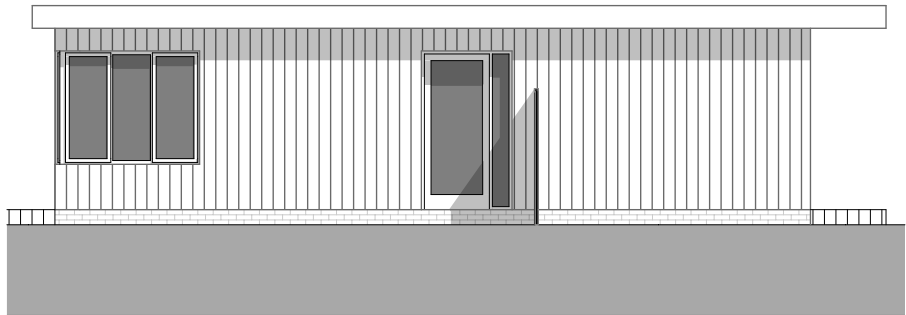

Side (West) Elevation (Between Buildings)
Scale 1:100

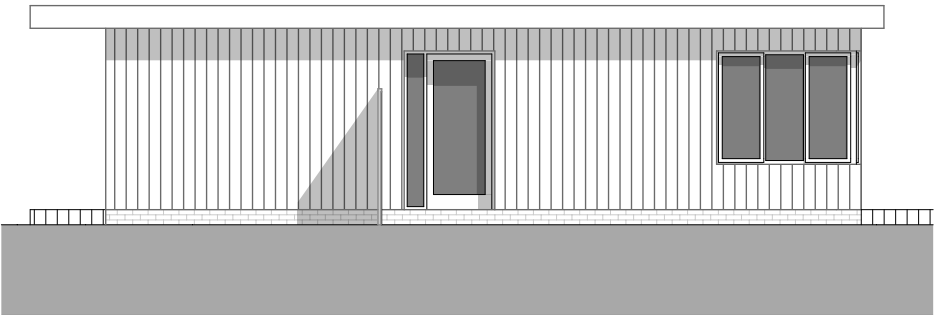

Side (East) Elevation (Between Buildings)
Scale 1:100

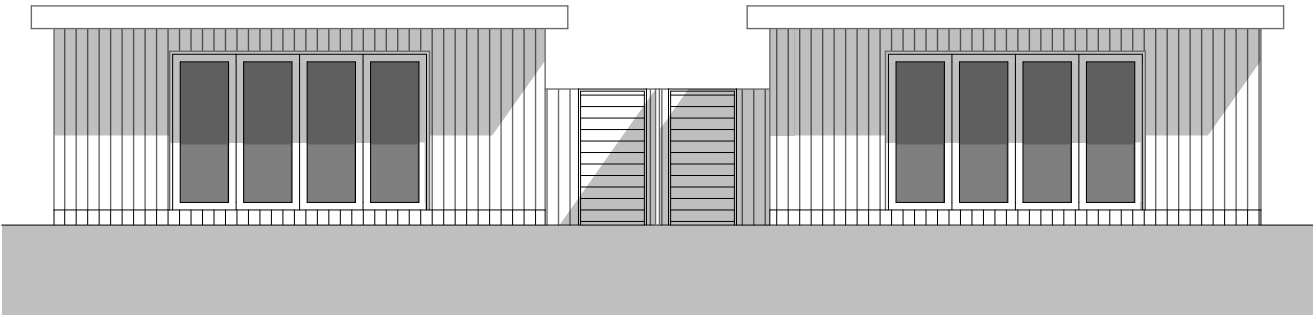

Rear (South) Elevation
Scale 1:100

Notes.

The copyright of this drawing is vested in Lacey Architectural Services and it must no be copied, reproduced or disclosed, in part or full, without consent.

This drawing must not be scaled.
All dimensions are to be checked on site before work is commenced. Any discrepancies or omissions are to be reported immediately to Lacey Architectural Services.

Materials and workmanship are to comply in all respects with current British Standard Specifications, British Standards Code of Practice and Building Regulations.

This drawing should be read in conjunction with all other relevant drawings, specifications and schedules issued by Lacey Architectural Services or other specialists.

All dimensions are in millimeters, unless expressly noted otherwise.

REV	DESCRIPTION	DATE	INITIAL
 Lacey Architectural Services Ltd. 3a Ringwood Road Vimwood Dorset BH31 7AA Tel: 01202 624808 Email: zak@laceyarchitectural.co.uk Web: www.laceyarchitectural.co.uk			
Client		Mr & Mrs Hughes	
Project		44-45 Zealand Avenue	
Drawing Title		Elevations	
Drawn		Checked	Scale
ZL		ZL	As Shown
Drawing Number		Revision	Paper Size
J19019 - 003			A3
		Date	Mar 19