



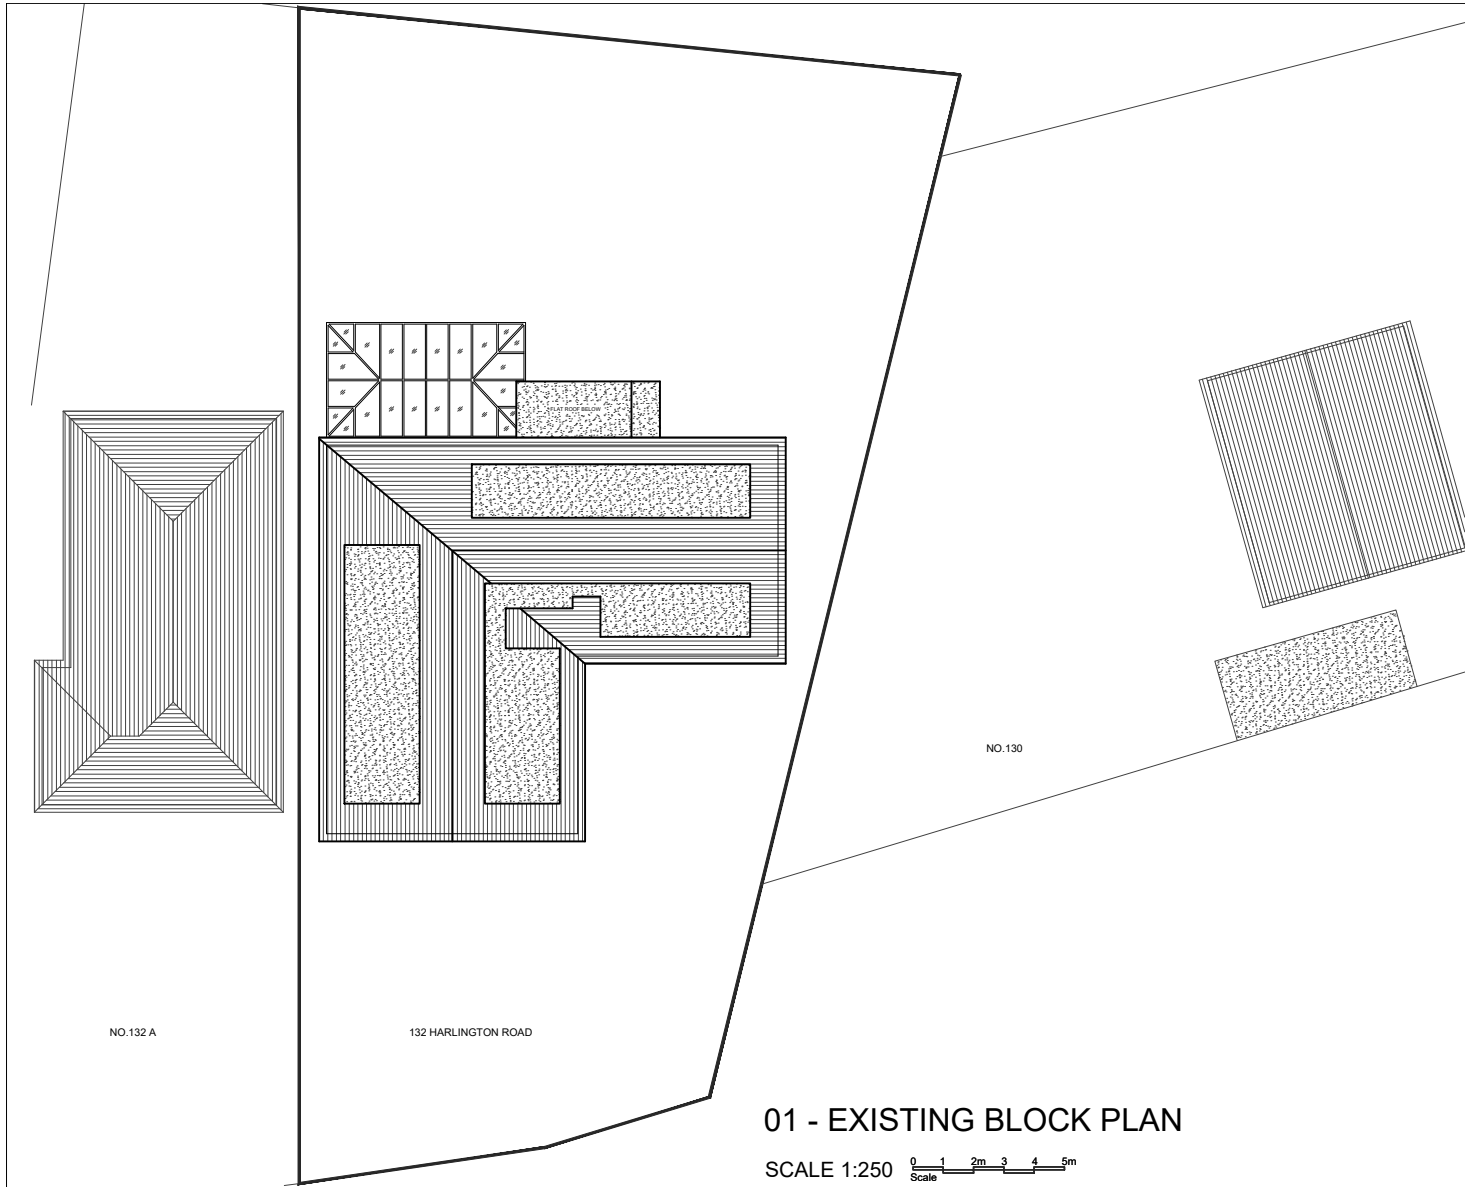


01 - EXISTING BLOCK PLAN

SCALE 1:250

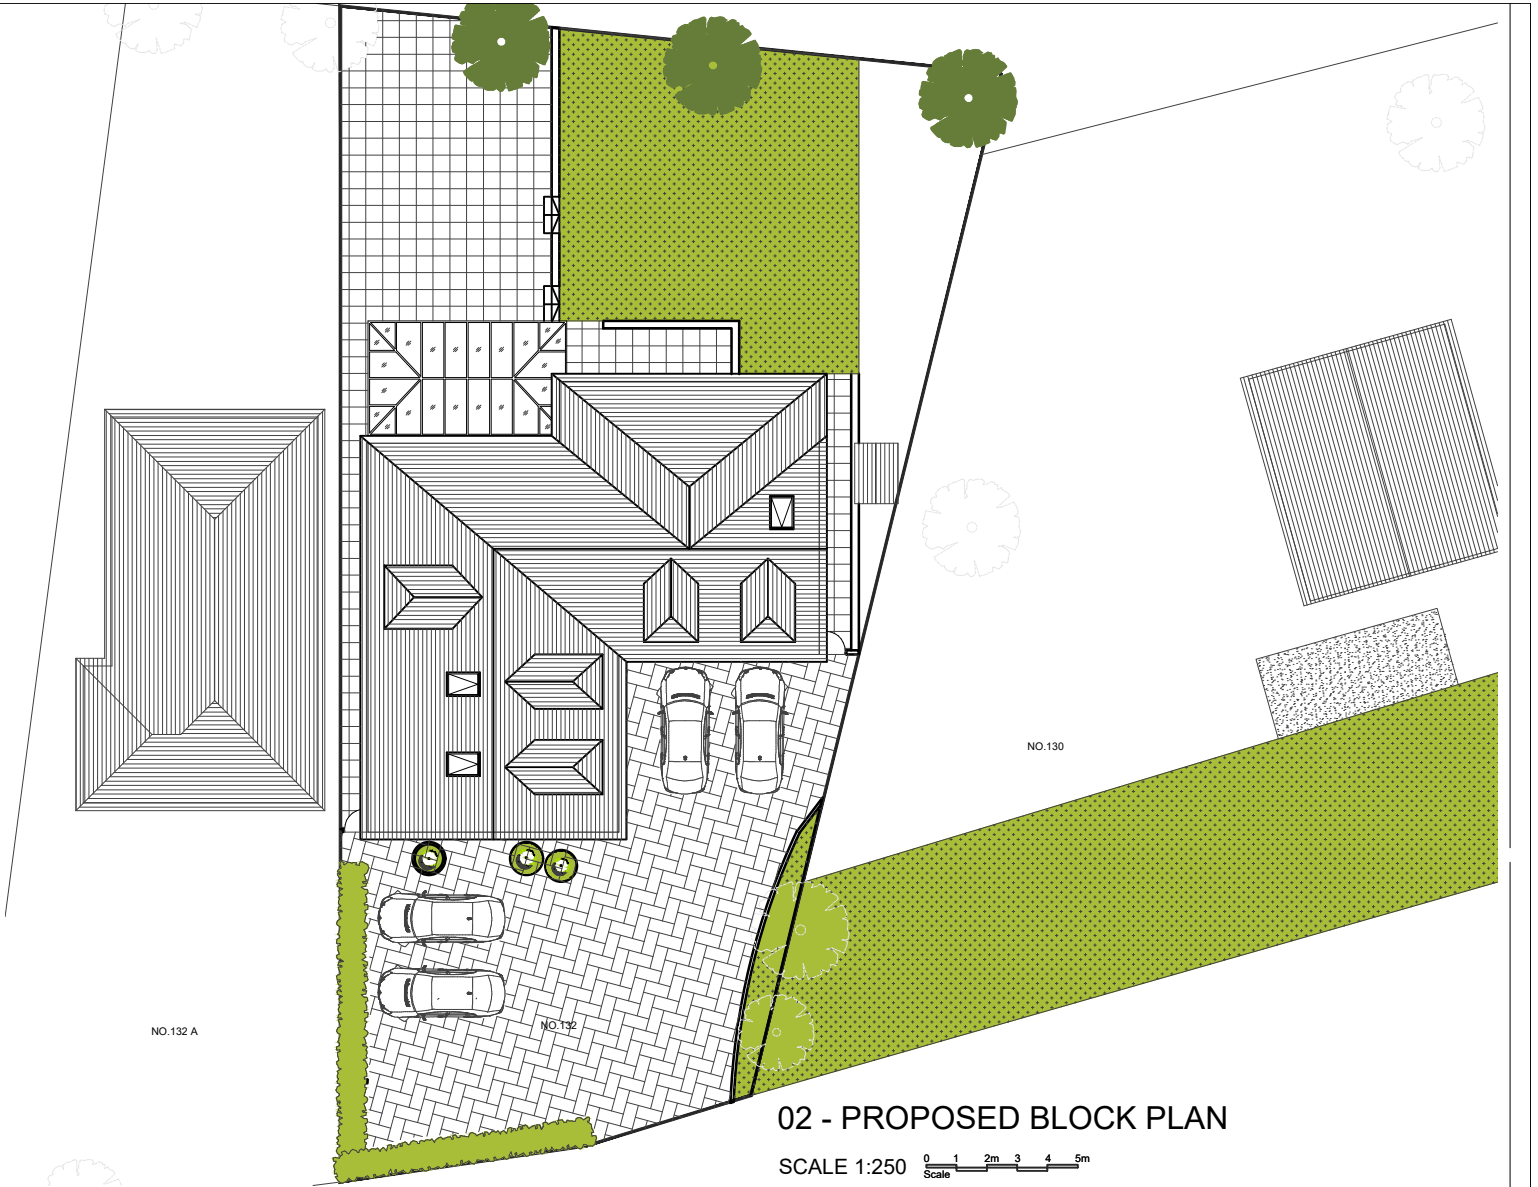

02 - PROPOSED BLOCK PLAN

SCALE 1:250

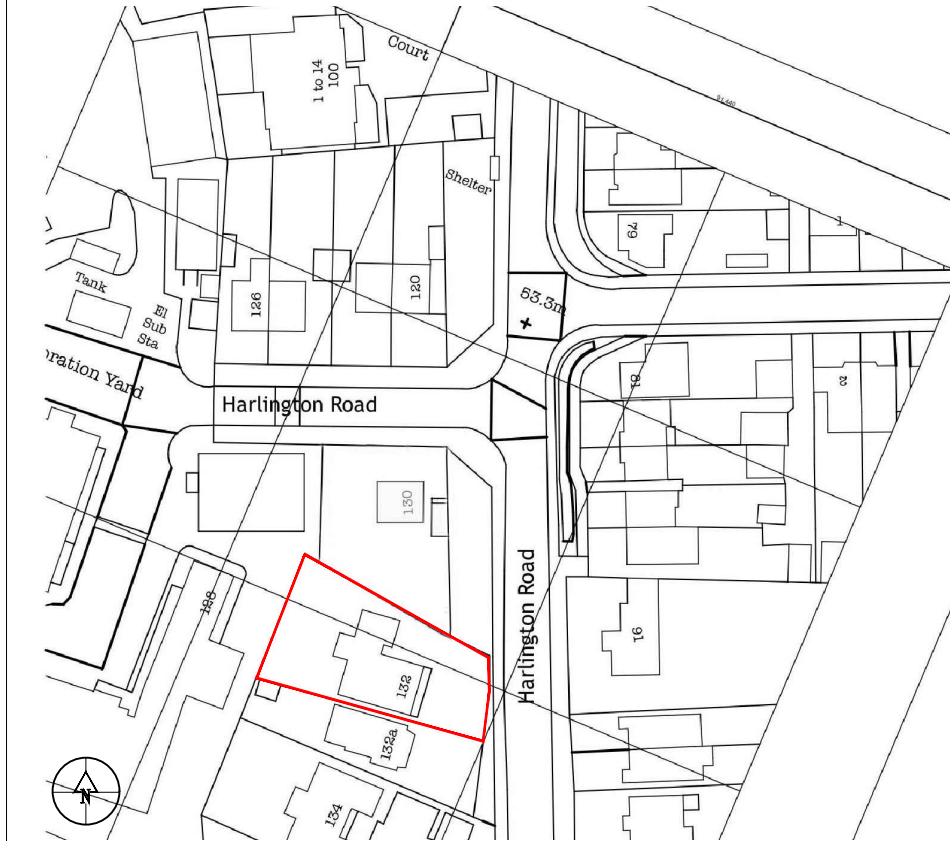

03 - OS MAP

SCALE 1:1250

NOTES

Dimensions are not to be scaled from this drawing.

REVISIONS			
NO.	DESCRIPTION	DATE	BY

DE ARCHITECTURAL CONSULTANCY LTD
M: 07869580774, 07883602259
E: design.endeavour@gmail.com

Project 132 HARLINGTON ROAD HILLINGDON
LONDON, UB8 3EY

Title OS MAP & BLOCK PLAN

Scale as shown@A3	Drawn NK	Approved	Date MAY 21
Job No. DAC-01	Drawing No. P-132 HR -01	Rev.	