




01 - EXISTING SIDE VIEW



04 - EXISTING TOP VIEW

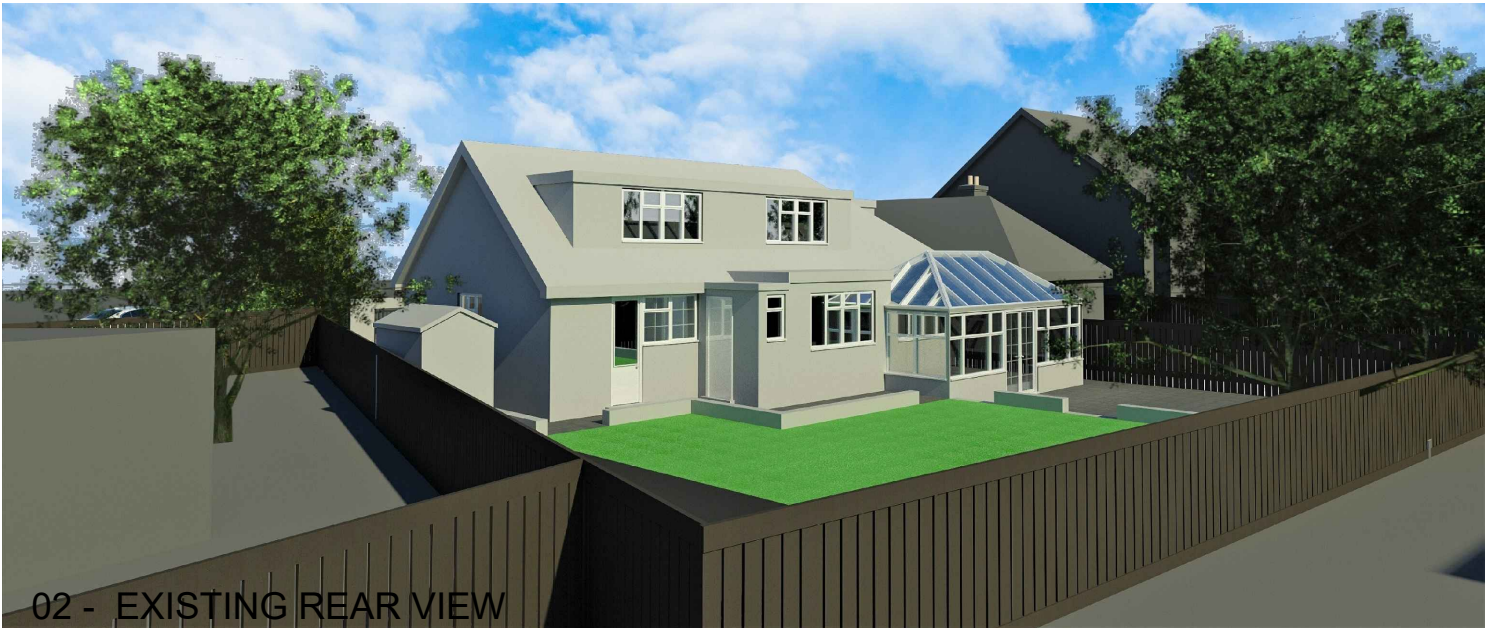

02 - EXISTING REAR VIEW



03 - STREET VIEW

REVISIONS			
NO	DESCRIPTION	DATE	BY

DE ARCHITECTURAL CONSULTANCY LTD
M: 07869580774, 07883602259
E: design.endeavour@gmail.com

Project	132 HARLINGTON ROAD HILLINGDON LONDON, UB8 3EY		
Title	EXISTING 3D VIEWS		

Scale	Drawn	Approved	Date
as shown@A3	MU		MAY 21
Job No.	Drawing No.	Rev.	
DAC-01	P-132 HR -08		