


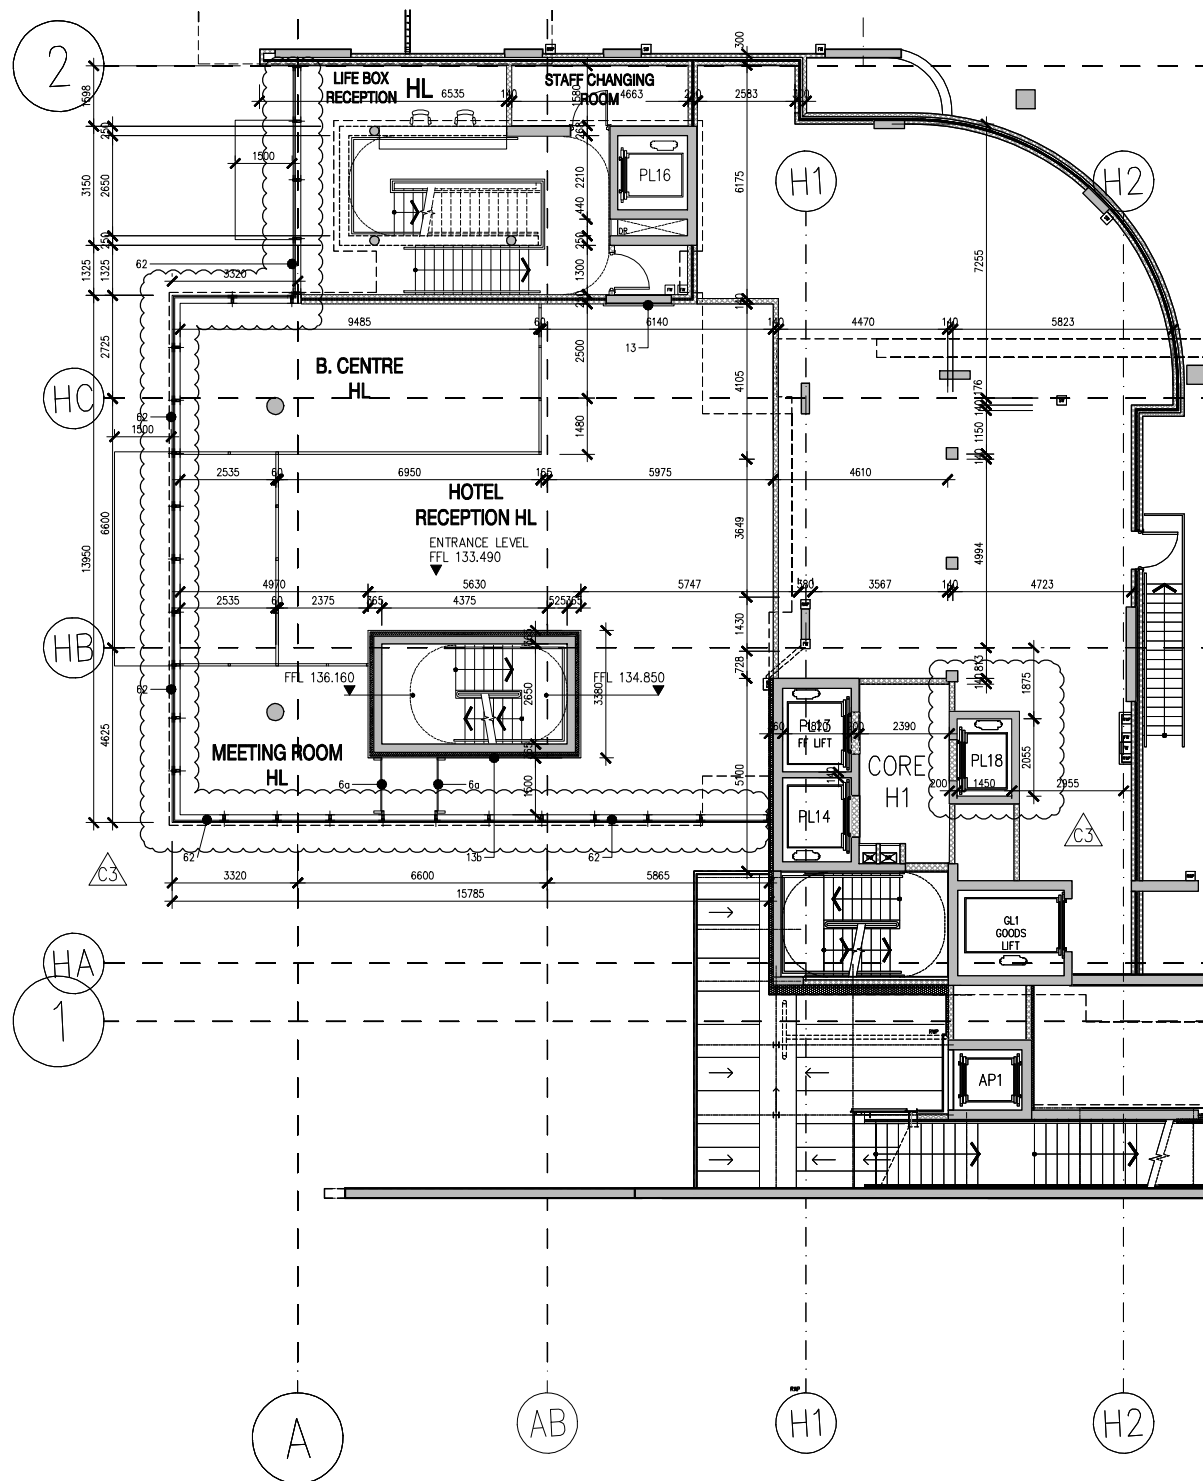

NOTES

- 1 The Contractor must check and confirm dimensions
- 2 All discrepancies must be reported and resolved by the Architect before works commence
- 3 This drawing is not to be scaled
- 4 All work and materials to be in accordance with current applicable Statutory Legislation and to comply with all relevant Codes of Practice and British Standards
- 5 Level datum is 100m above ordnance datum to avoid confusion with previous survey.

**CONSTRUCTION
ISSUE**

C3	ISSUED FOR CONSTRUCTION REVISIONS AS PER CLIENTS COMMENTS	12/12/08
C2	ISSUED FOR CONSTRUCTION	28/11/08
C1	ISSUED FOR CONSTRUCTION CORNER AND FLOOR WINDOWS OMITTED AS PER CLIENT INSTRUCTION - METAL CLADDING INTRODUCED TO RC COLUMNS P00-P02	30/11/07
2	LIFE BOX PLANS FINALISED	24/05/07
01	ISSUED FOR 2nd CLADDING TENDER PACKAGE	20/12/06
Rev		Date

ROLFE JUDD

PLANNING
ARCHITECTURE
INTERIORS

Old Church Court
Cleylands Road
The Oval
London SW8 1NZ
Telephone: 020 7666 1600
Fax: 020 7666 1601
www.rolfe-judd.co.uk

Client

DOMAINE DEVELOPMENTS

Project

HAYES STATION ROAD

Drawing

BUILDING G (LIFE BOX)
MEZZANINE PLAN

Scale	Date	Drawn
1:100 (A2)	FEB 07	WS
Drawing No	Revision	
3942 / GA(20) POM	C3	
CAD Ref No		
G:\3942\A_Series\Life Box\GA(20)\GA20P0M		
© Copyright Rolfe Judd Ltd		