


BUILDING D SEVENTH & EIGHTH FLOOR PLANS

SCALE: 1:100 (A0)

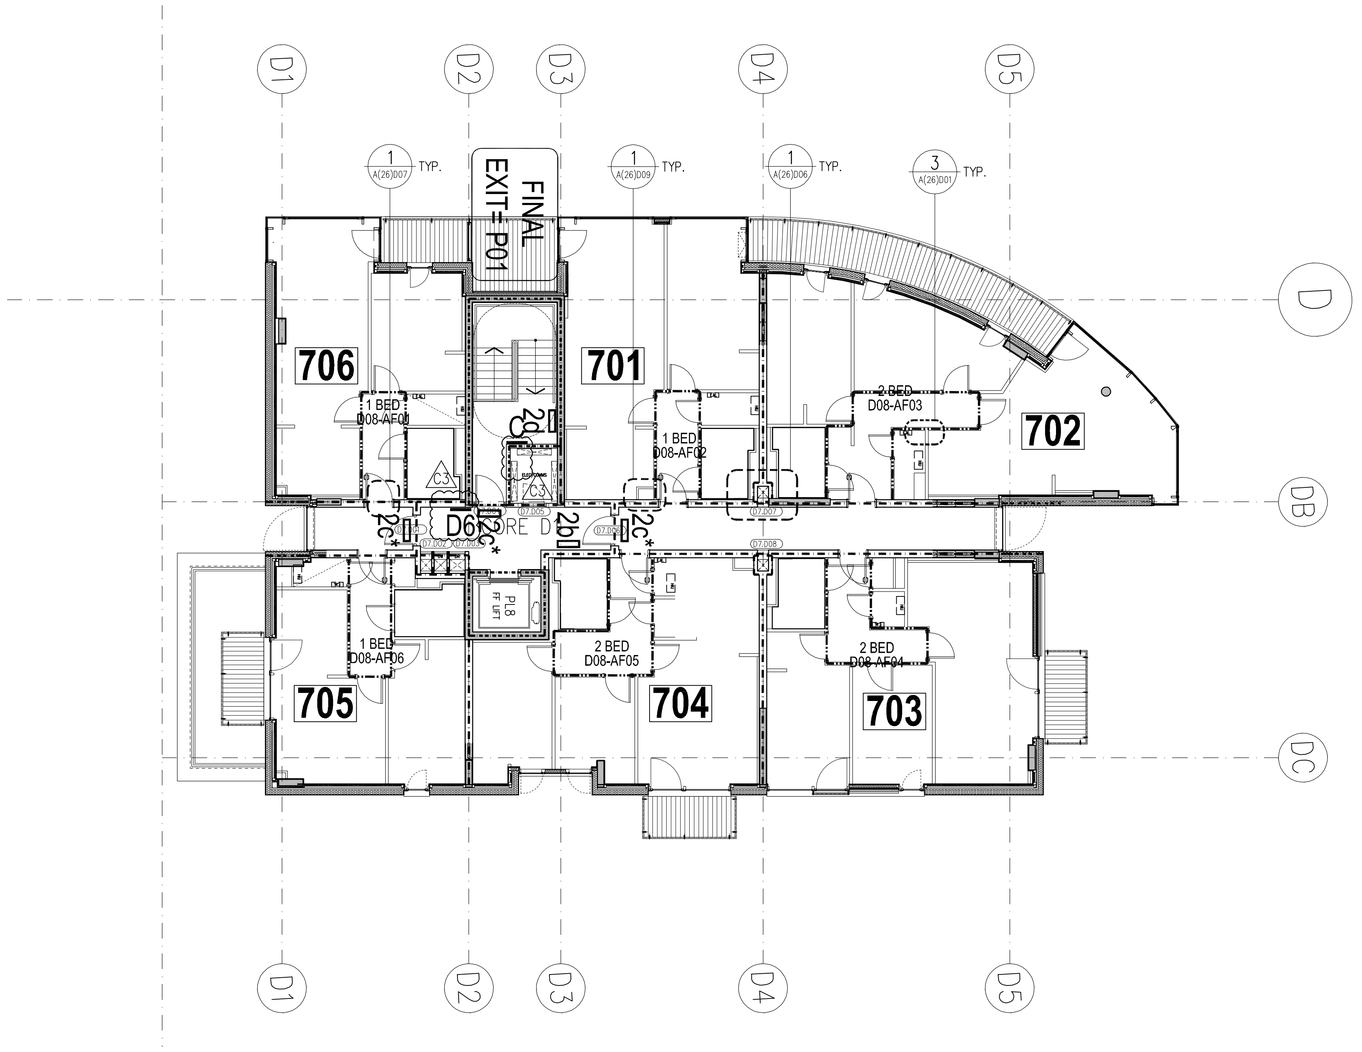


BUILDING E SEVENTH & EIGHTH FLOOR PLANS

SCALE: 1:100 (A0)

NOTES

1. The Contractor must check and confirm dimensions
2. All discrepancies must be reported and resolved by the Architect before works commence
3. This drawing is not to be scaled
4. All work and materials to be in accordance with current applicable Statutory Legislation and to comply with all relevant Codes of Practice and British Standards.
5. Level datum is 100m above ordinance datum to avoid confusion with previous survey.

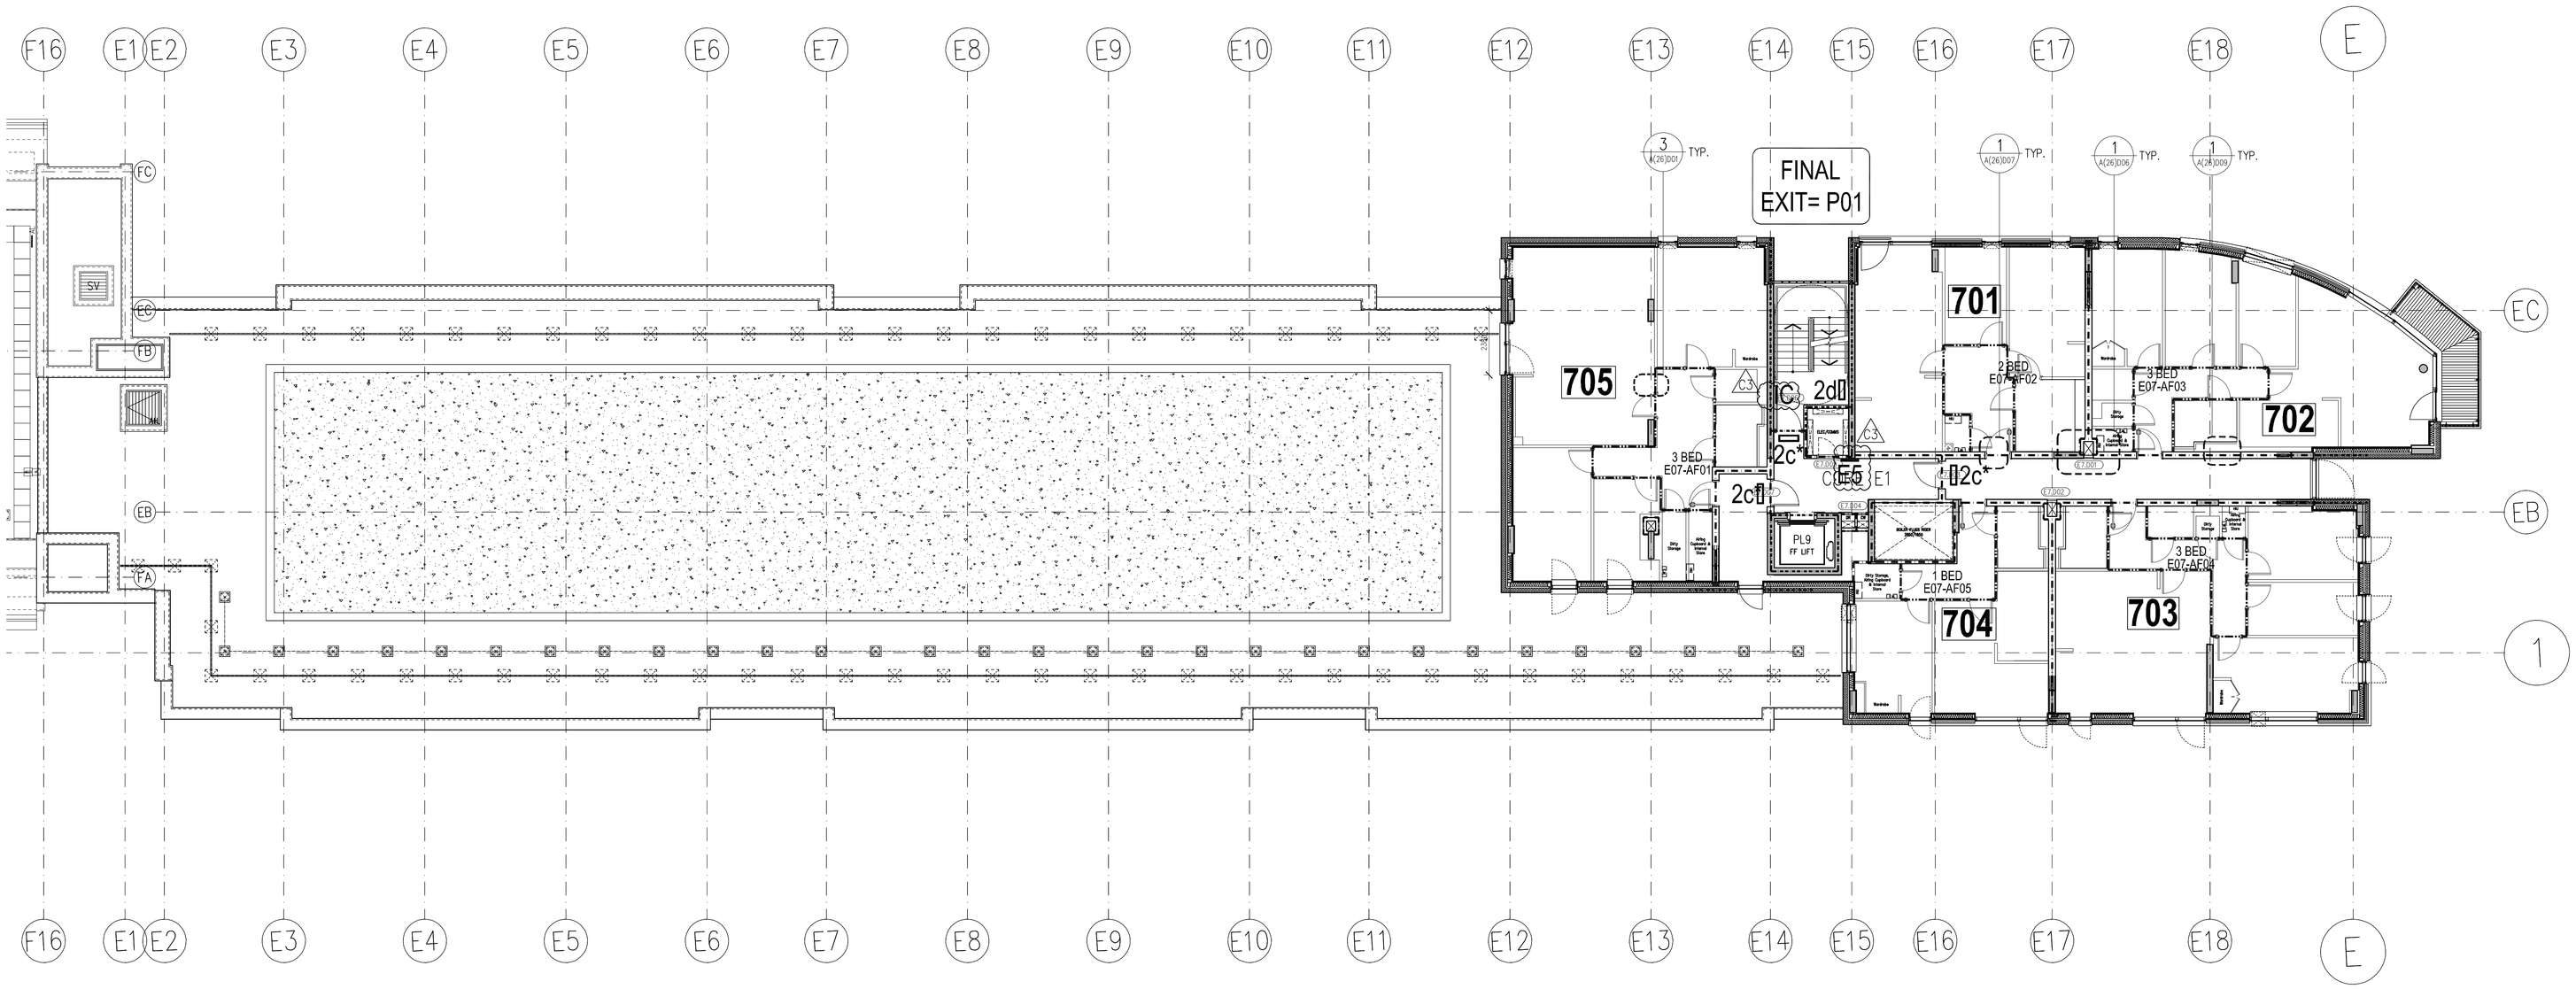SOME FURTHER SIGNAGE MAY BE REQUIRED, BUT THIS CAN ONLY BE DETERMINED ON SITE

TO BE READ IN CONJUNCTION WITH M & E DRAWINGS AND THE A23 SERIES.

NOTES

ALL FLOORS WITHIN THE BUILDING, CONSTRUCTED AS COMPARTMENT FLOOR: 90 MINS
MEZZANINE FLOOR: 60 MINS.
INTERMEDIATE FLOORS WITHIN THE DUPLEX APARTMENTS: 30 MINS

WALL BETWEEN INDIVIDUAL APARTMENTS AND BETWEEN APARTMENTS AND COMMON PART OF THE BUILDING: 90 MINS.
WALL ENCLOSING ANY REFUSE STORAGE CHAMBER: 90 MINS.
WALL SEPARATING DIFFERENT PURPOSE GROUPS & OCCUPANCIES. (I.E. WALL SEPARATING RESIDENTIAL BUILDINGS FROM THE CAR PARK & SEPARATING THE RETAIL UNITS FROM THE RESIDENTIAL PART OF THE BUILDING: 90 MINS
STAIRCASES (FIRE-FIGHTING), LIFT-WELL, VENTILATION SHAFTS, SMOKE SHAFTS, RISERS FOR SERVICES & ANY OTHER SHAFTS PENETRATING THE COMPARTMENT FLOOR: 90 MINS

FIRE FIGHTING CORE, STAIR SHAFT, LIFT SHAFT: 120 MINS.

TRANSFORMER ROOMS, SWITCH GEAR ROOMS, BOILER ROOMS, STORAGE SPACE FOR FUEL EXCEPT FOR T3 (TRANSFORMER ROOM) AND GENERATOR ROOM: 60 MINS.

ALL CORRIDOR WALLS IN THE INTERIOR OF THE FLATS, HOTEL ROOMS: 30 MINS

Fire Resistance Legend:

- 30 Minutes
- 60 Minutes
- 90 Minutes
- 120 Minutes
- 240 Minutes

Fire Signage Legend:

To be read in conjunction with Door Signage Schedule 3942/ A_26_C01 & A_26_C02

- Exit/ Running Man sign
  Refer Fire Signage Schedule A26C02 for directions
- Fire Lift Control Switch

1a EXIT / RUNNING MAN / ARROW (TO THE LEFT)
1b EXIT / RUNNING MAN / ARROW (TO THE RIGHT)
1c EXIT / RUNNING MAN / ARROW (STRAIGHT ON)
2a EXIT / RUNNING MAN / ARROW (TO THE LEFT)
2b EXIT / RUNNING MAN / ARROW (TO THE RIGHT)
2c EXIT / RUNNING MAN / ARROW (STRAIGHT ON)
2c*EXIT / RUNNING MAN / ARROW (STRAIGHT ON)-DOOR MOUNTED
2d EXIT / RUNNING MAN / ARROW (DOWN & TO THE LEFT)
2e EXIT / RUNNING MAN / ARROW (DOWN & TO THE RIGHT)
2f EXIT / RUNNING MAN / ARROW (UP & TO THE LEFT)
2g EXIT / RUNNING MAN / ARROW (UP & TO THE RIGHT)
6. FIRE LIFT CONTROL SWITCH
10 EMERGENCY EXIT SIGN WITH GREEN RUNNING MAN LEGEND

| KEY TO DIRECTION SIGNAGE | |
|---|---|
| SIGNAGE NAME | DESCRIPTION |
| C | LEVEL REFERENCE |
| D6 | 701 - 704 (Arrow to the right)<br>705 - 706 (Arrow to the left) |
| E5 | 701 - 704 (Arrow to the right)<br>705 (Arrow to the left) |

CONSTRUCTION ISSUE

| Rev | | Date |
|---|---|---|
| C3 | REVISION TO TYPE C SIGNAGE | 12/08/08 |
| | ISSUED FOR CONSTRUCTION | |
| C2 | BUILDING CONTROL COMMENTS INCORPORATED | 23/04/08 |
| C1 | GENERAL UPDATE | 04/03/08 |
| | ISSUED FOR CONSTRUCTION | |
| 1 | ISSUED FOR TENDER | 27/06/07 |


ROLFE JUDD
PLANNING
ARCHITECTURE
INTERIORS

Old Church Court
Clapham Road
The Oval
London SW8 1NZ
Telephone 020 7556 1500
Fax 020 7556 1501
www.rolfe-judd.co.uk


Client
DOMAINE DEVELOPMENTS

Project
HAYES STATION ROAD

Drawing
BUILDING D & E
SEVENTH – EIGHT LEVEL PLANS
SIGNAGE LAYOUT

| Scale | Date | Drawn |
|---|---|---|
| 1:100 (A0) | JUNE 2007 | RG/ AS |

| Drawing No | Revision |
|---|---|
| 3942 / DA(26)P07 – P08 | C3 |

CAD Ref No
G:\3942\A_Series\Building D\DA26\DA26P07-P08

© Copyright Rolfe Judd Ltd