"PROPOSAL:- ERECTION OF SHISHA LOUNGE AT REAR GARDEN."

(Owner); Mr.Aman Gosal; (Amended/17-10-17). CAR PARK OF JG. ("At TerraQuest"). (S-IV)


(Site); 191-193,&193/A, Horton Road,West Drayton Middx; UB7 8HP.

(Dwg/No); G/191-193/B.

(Proposal); Existing, Restaurant & Take, Away+Shisha - -Lounge.(Proposed)

Scale; As Shown

Date; 27/09/2017

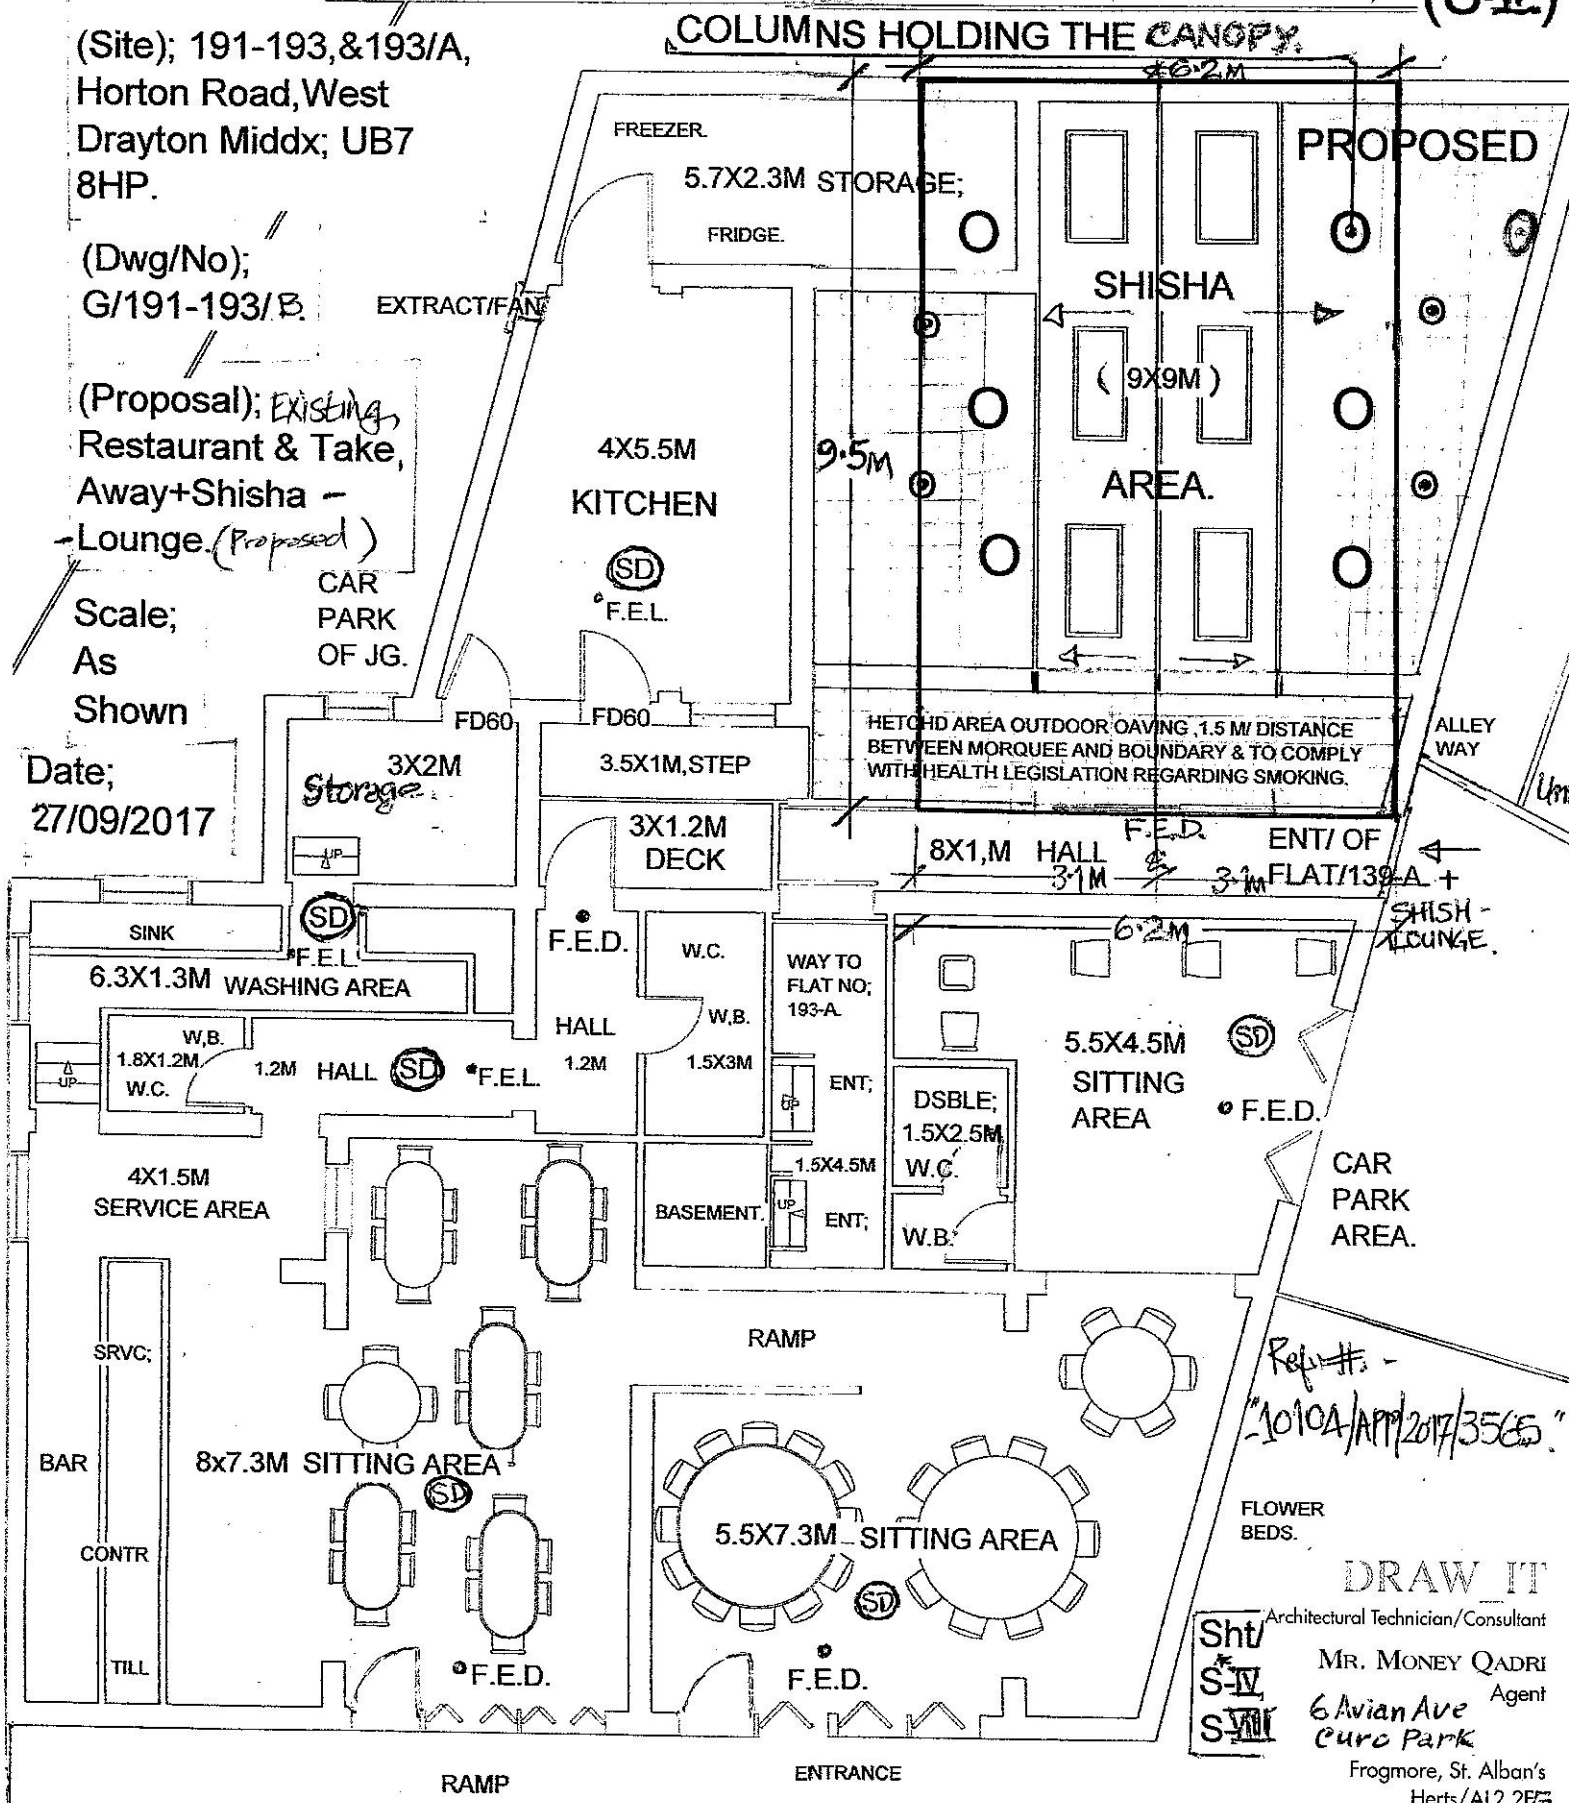

Ref#. - "10104/APP/2017/3565."

DRAW IT
Architectural Technician/Consultant
MR. MONEY QADRI
Agent
6 Avian Ave
Cuco Park
Frogmore, St. Alban's
Herts/AL2 2FG
Mobile: 07949 035 715
Email: draw_it@hotmail.com

Sht/ S-IV S-VIII

PROPOSED GROUND FLOOR PLAN (1;100).

"(ONLY FOR SHISHA LOUNGE AT REAR)."