

CANOPY (Proposed)

Flat Roof

Proposal- ERECTION OF SHISHA LOUNGE WITH; (SV) EXISTING RESTAURANT + TAKE AWAY.


ALLEY WAY G.F.

PROPOSED REAR ELEVATION (1; 100)

Mr. MONEY Qadri - 6 Avian Ave, Agent
CURD PARK
Frogmore, St. Alban's
Herts/AL2 2FG
Mobile: 07949 035 715
Email: draw_it@hotmail.com

At Terra Quest / Amended. 17-10-2017

FLAT/ 193-A.

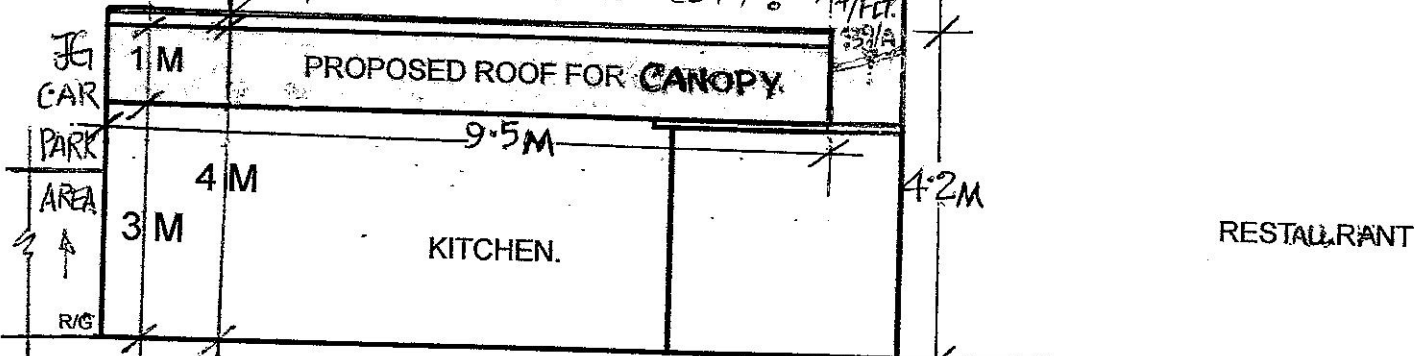

PROPOSED (R-L) SIDE ELEVATION (1;100)

Agent- MR. MONEY QADRI, (M) 07949035715

OWNER- MR. AMAN, GOSAL,
Site- 191-193, & 193/A, -
HORTON ROAD, WEST DRAYTON,
MIDDX- LONDON. UB7, 8HP.
Proposal- RESTAURANT & TAKEAWAY,
+ SHISHA LOUNGE.

Ref: L.b.o. Hillingdon

(Dwg#)
G/131/193/B.
(Date:-)
27/09/2017
(Sheet/ no)
S.V out of S.VII.
(Scale)
As Shown


Proposal- Erection of SHISHA LOUNGE WITH Restaurant & Takeaway Along with it.

SLATES ROOF

FRONT WALL

TILES ROOF

FLAT/193-A.

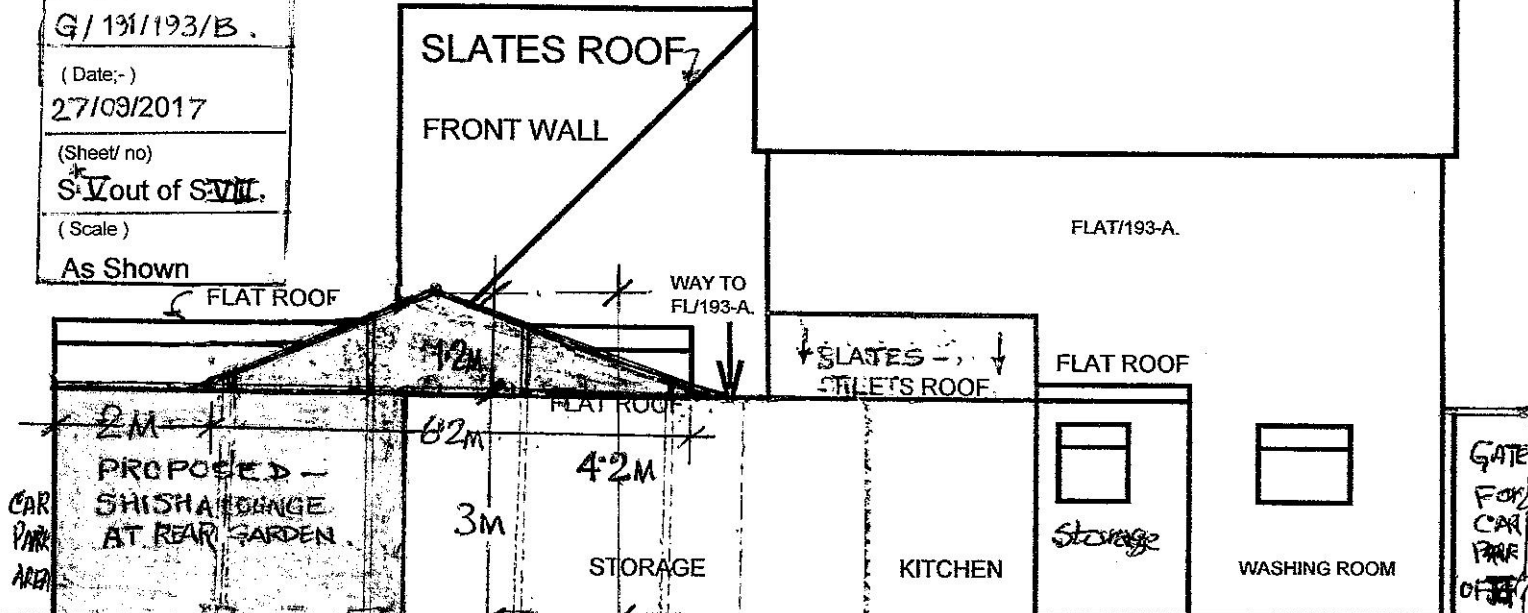

PROPOSED REAR ELEVATION (1;100)