
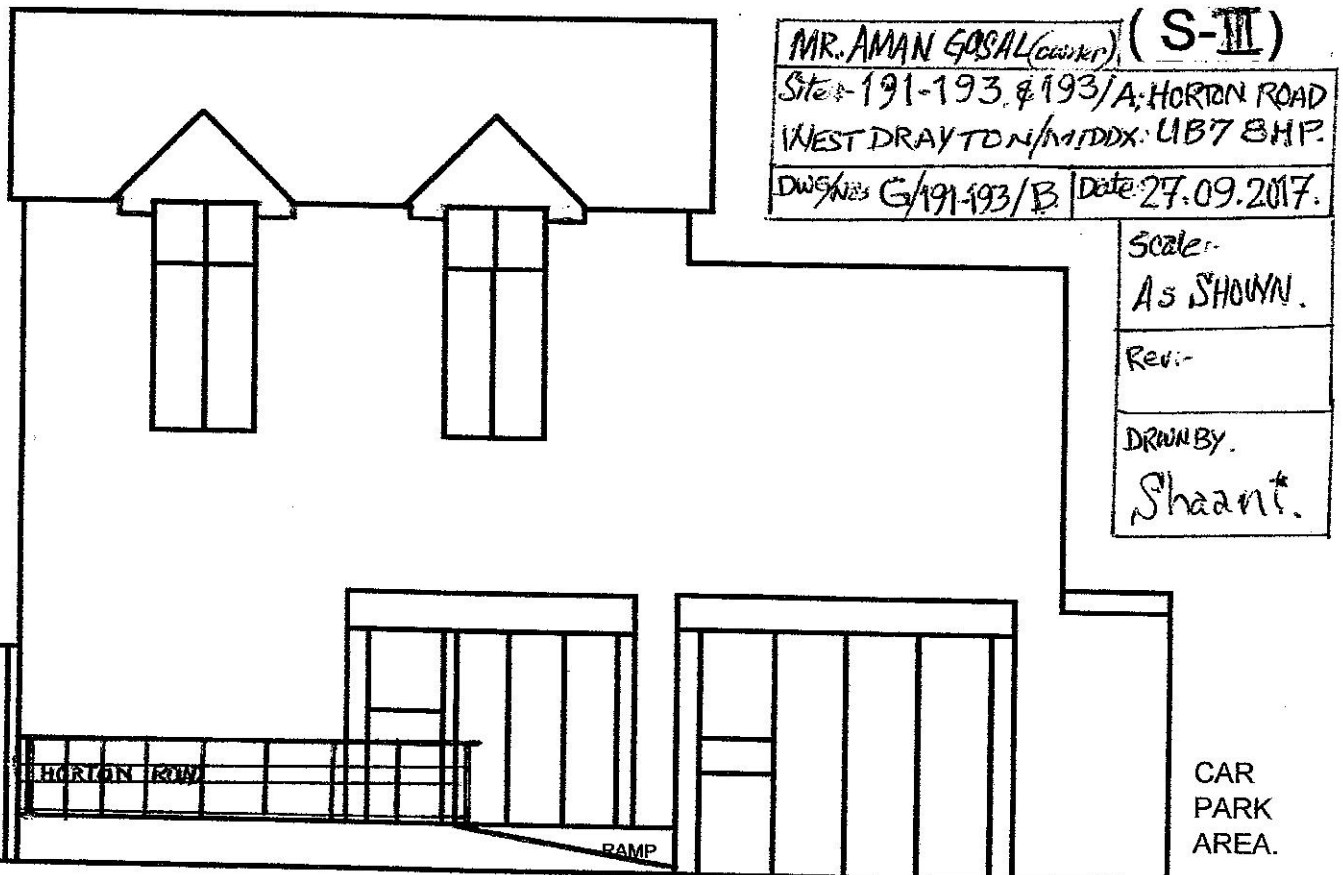


OWNER:- MR. AMAN GOSAL. **DRAW IT**
 Site:- 191-193, & 193/A,
 HORTON RD/WEST DRAYTON,
 MDDX:- LONDON
 UB7 8HP. ∇
 Proposal:- RESTAURANT,
 + TAKE AWAY.

Architectural Technician/Consultant
 MR. MONEY QADRI
 6 Avian Ave Agent
 Euro Park
 Frogmore, St. Alban's
 Herts/AL2 2FE
 Mobile: 07949 035 715
 Email: draw_it@hotmail.com

Proposal " ERECTION OF SHISHA LOUNGE AT
 REAR GARDEN WITH RESTAURANT. (S-III).

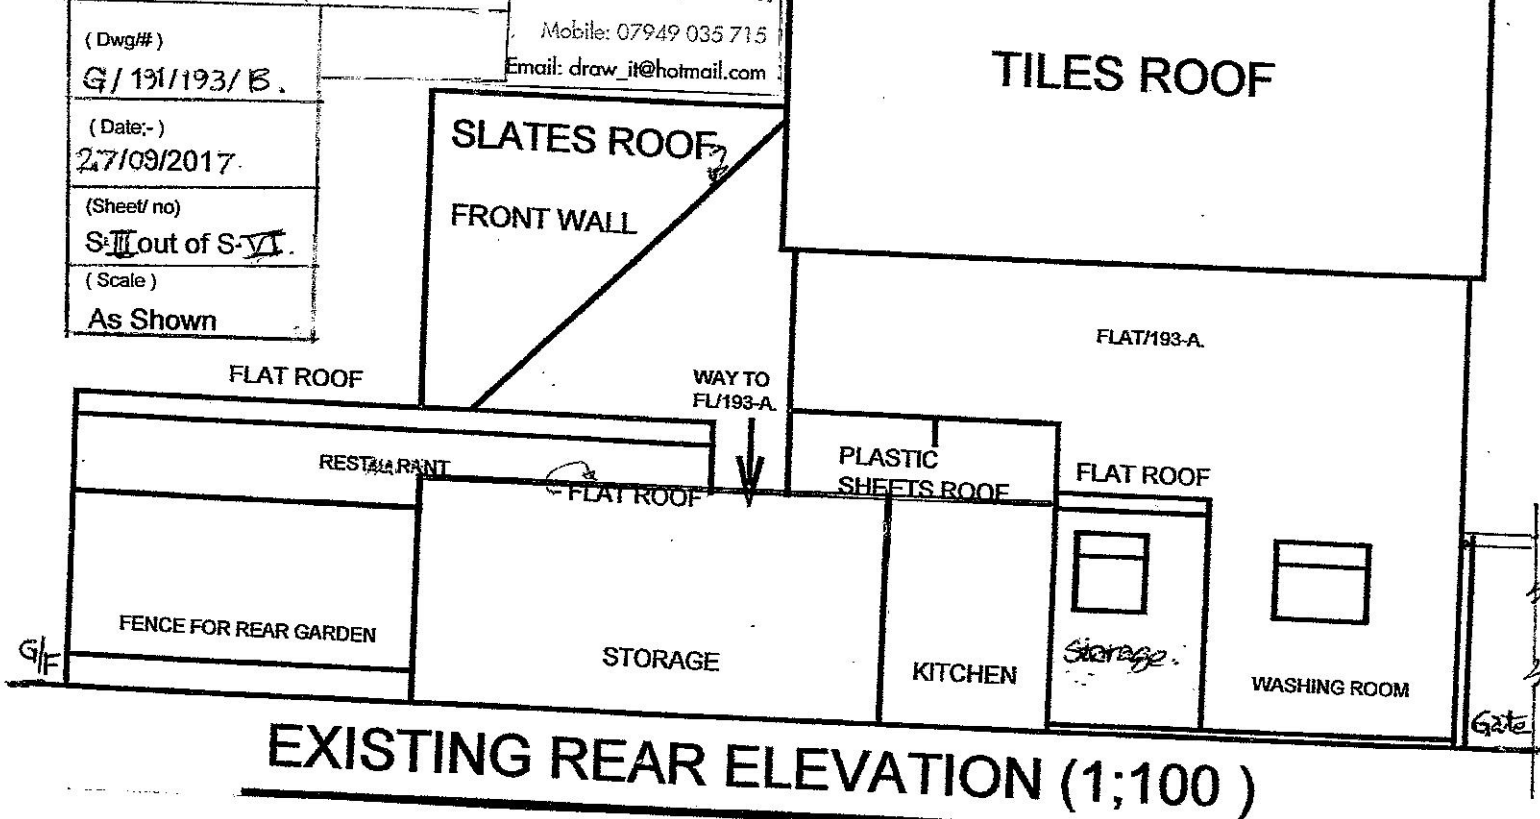

MR. AMAN GOSAL (owner) (S-III)
 Site:- 191-193, & 193/A, HORTON ROAD
 WEST DRAYTON/MDDX: UB7 8HP.
 DWG No: G/191-193/B Date: 27.09.2017.

Scale:-
 As SHOWN.
 Rev:-
 DRAWN BY:
 Shaant.