


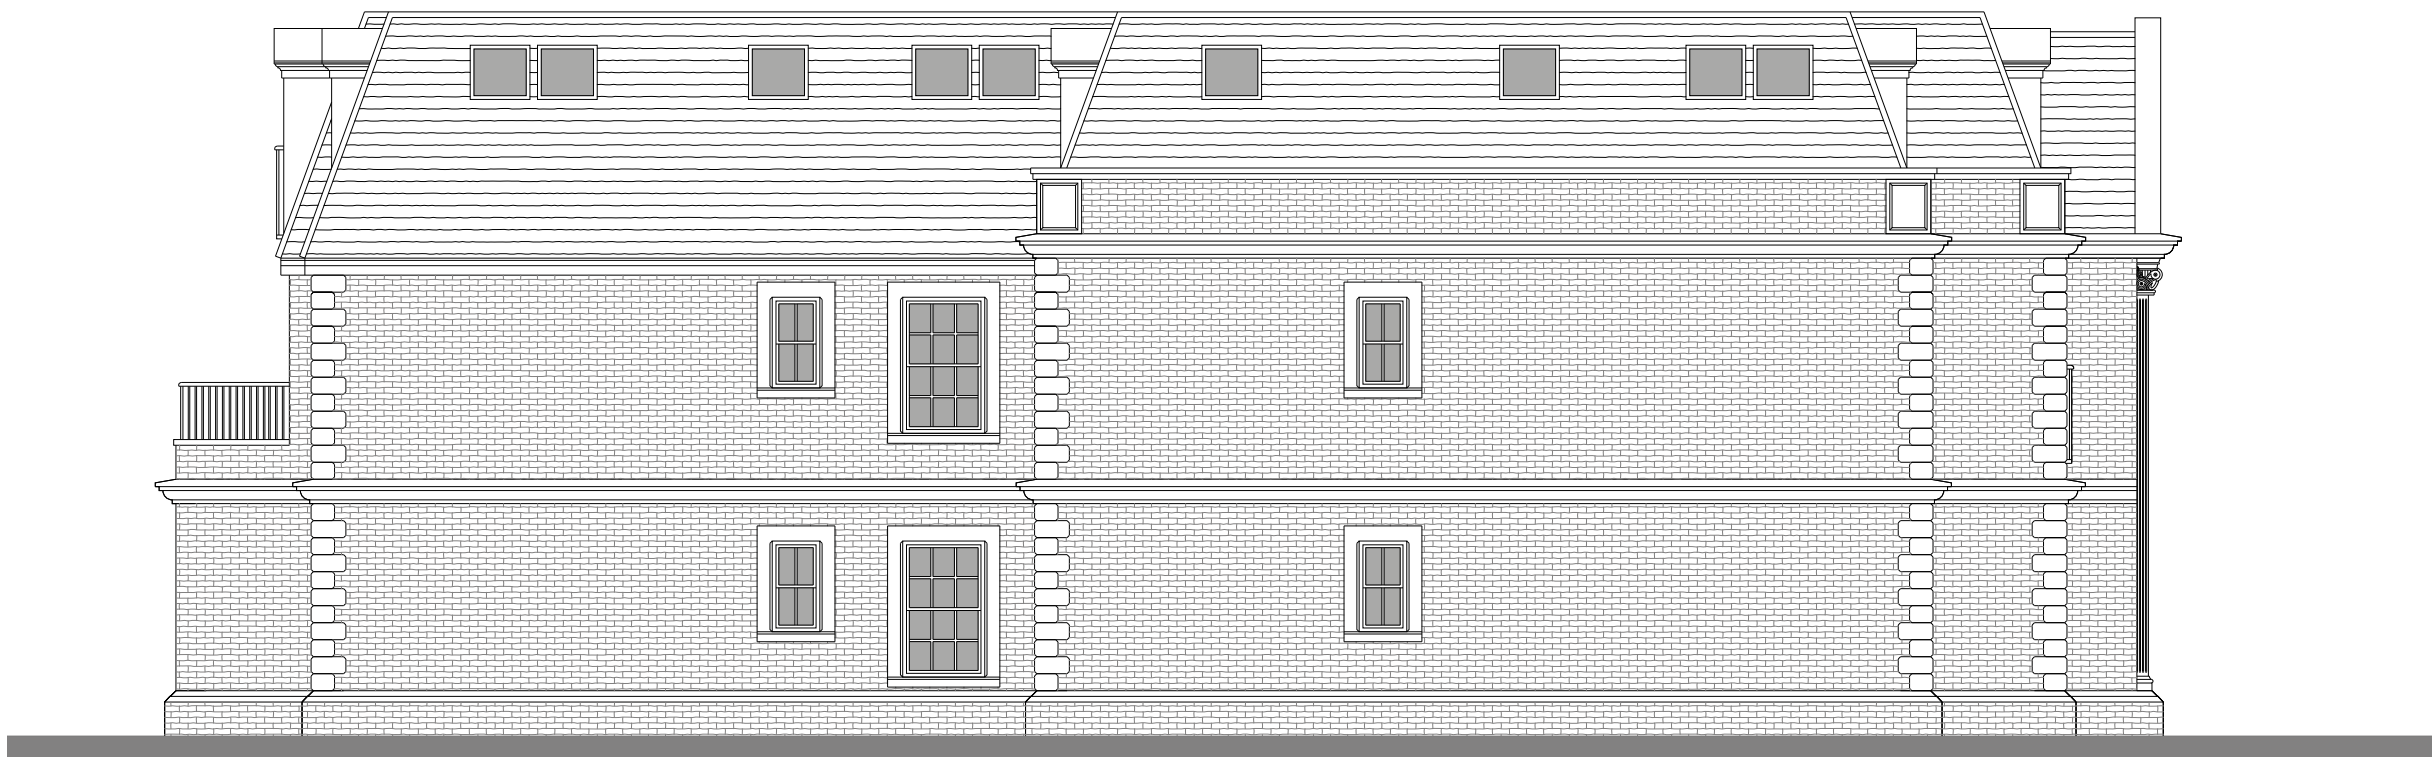

Rev	Date	Description




FLUENT
ARCHITECTURAL DESIGN SERVICES

221 CLARE ROAD, STAINES,
MIDDLESEX, TW19 7EF
TEL: 01784 391674 MOB: 07841 848473
E-MAIL: TOMMILLIN@FLUENT-ADS.CO.UK
WEST.FLUENT-ADS.CO.UK

Client :
Westcombe Homes Ltd

LST Site C, Green Lane, Northwood

Rear & Side Elevations

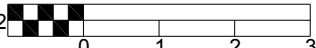1 : 100 @ A2 

Scale 1:100 @ A2	Dwg No. FLU.249.07
Date 02.03.16	Rev B
Drawn N.Milllin	