

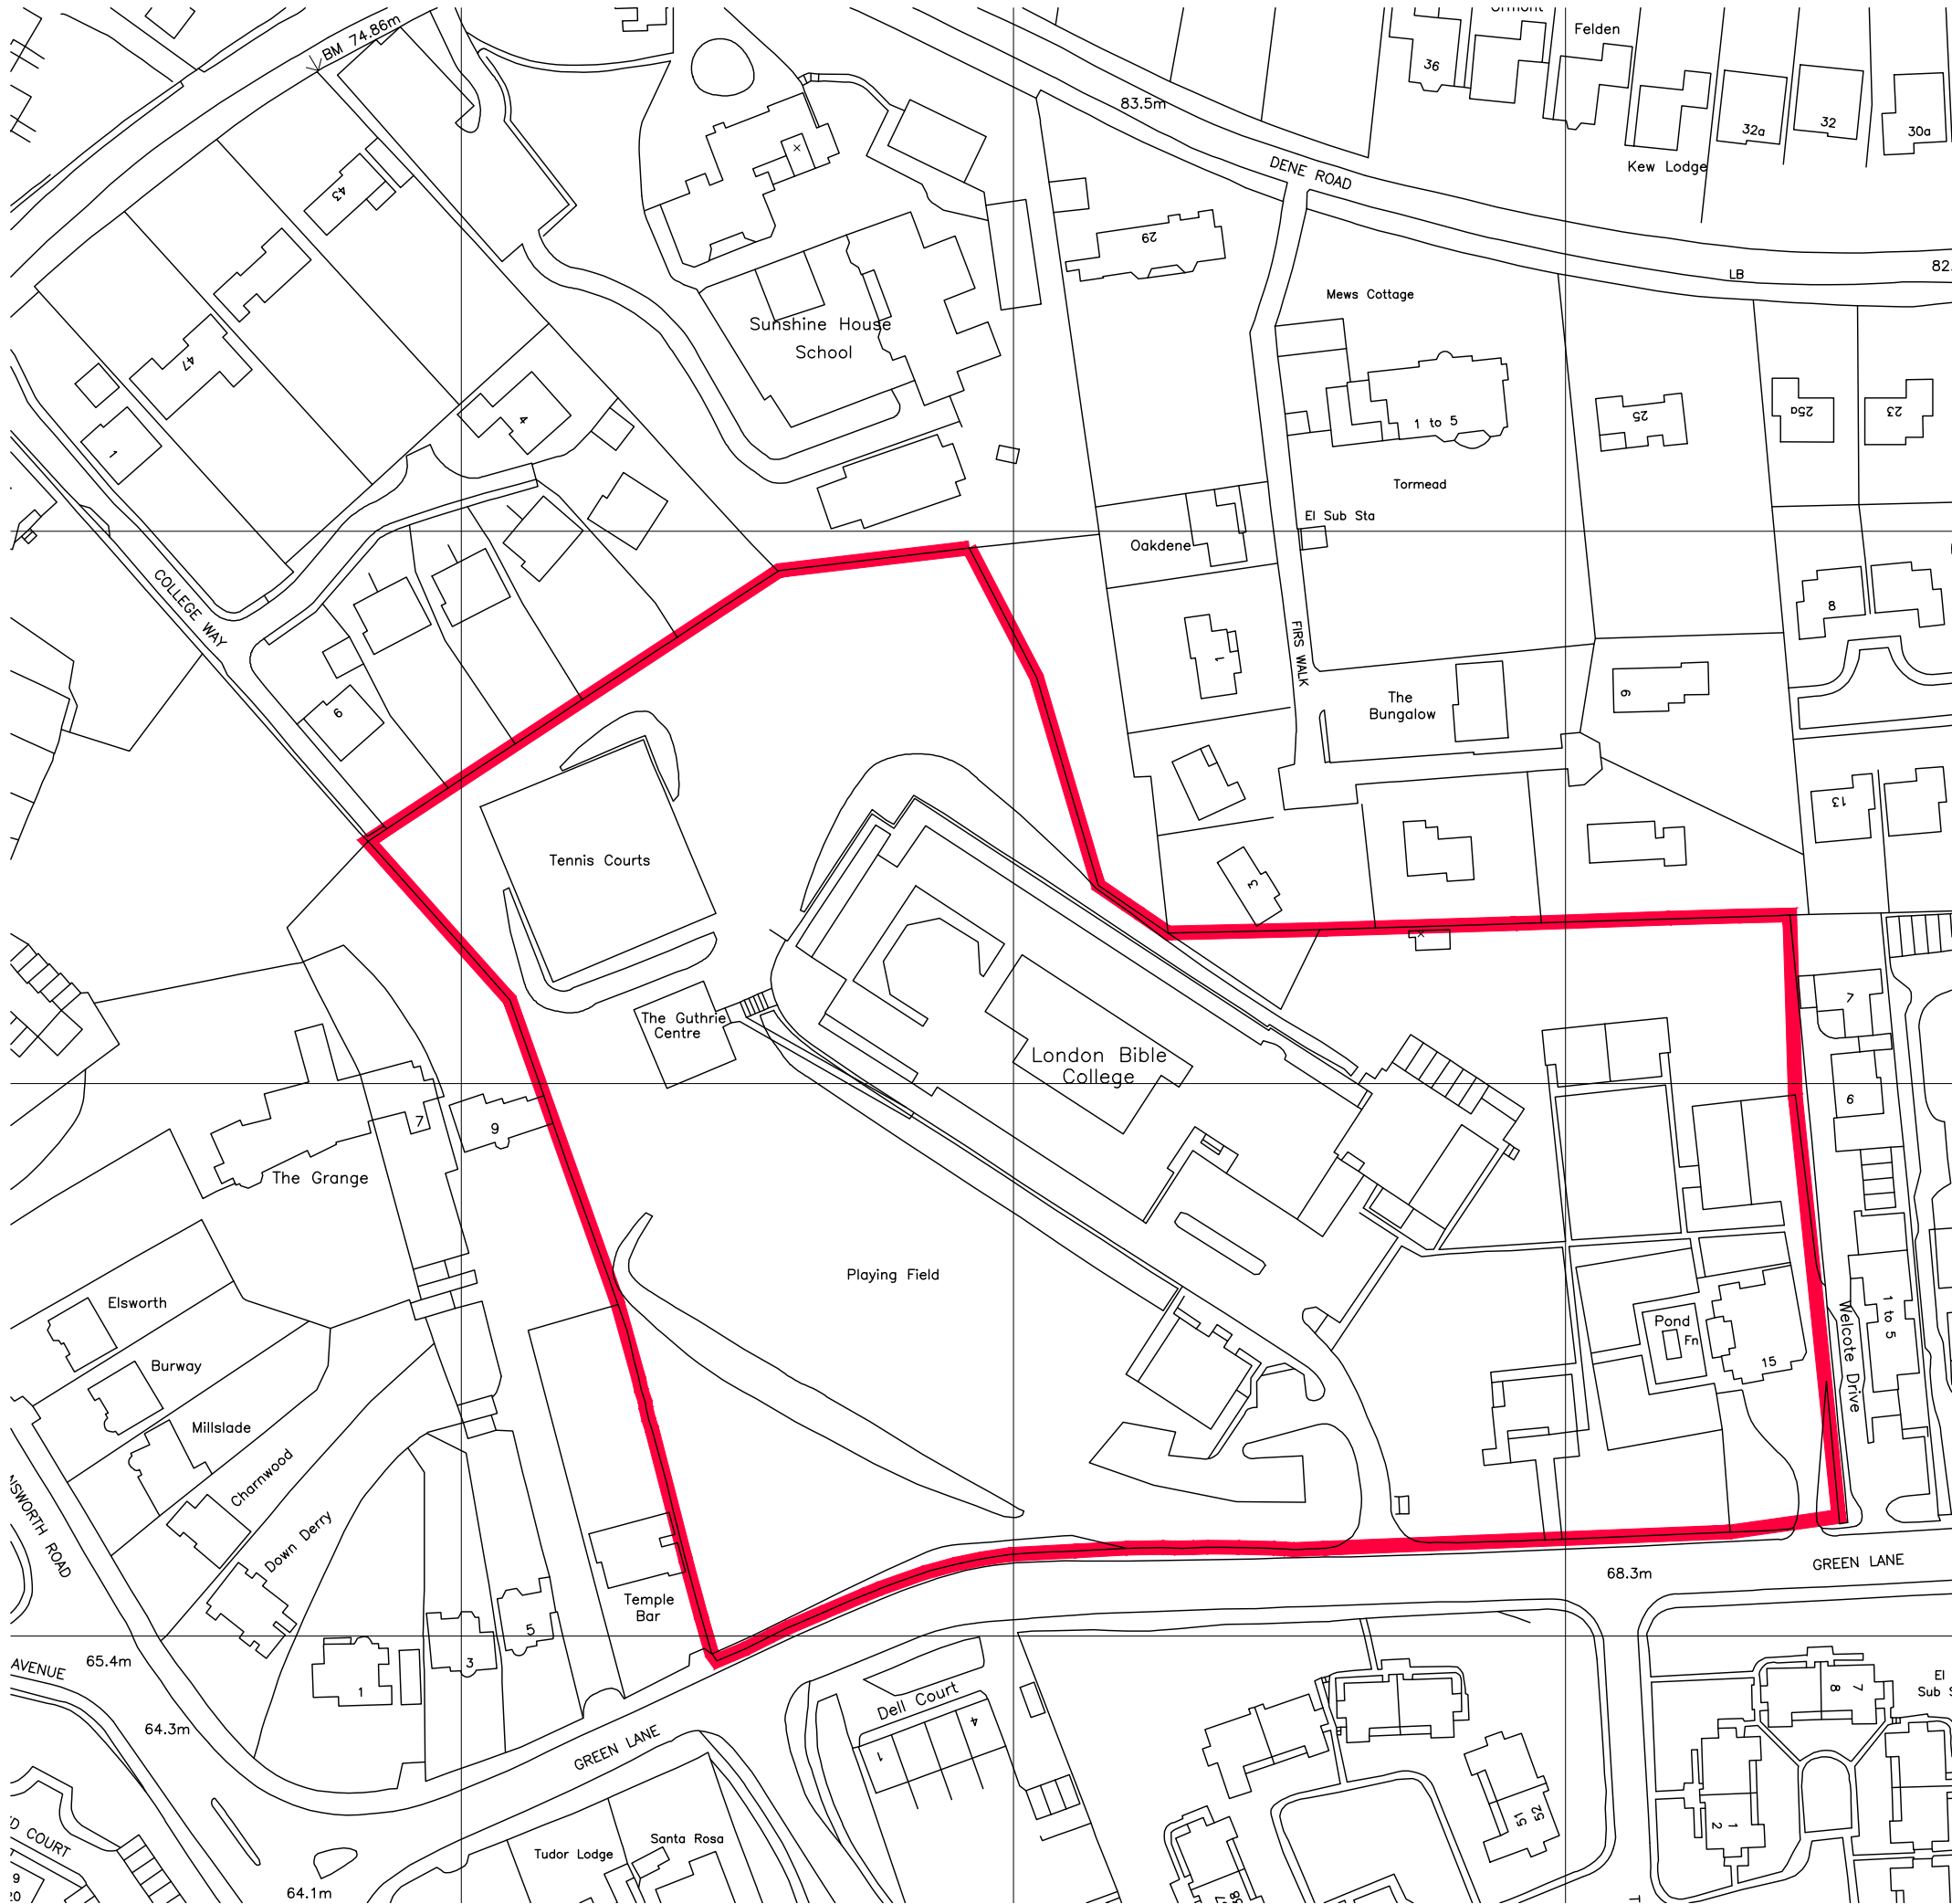
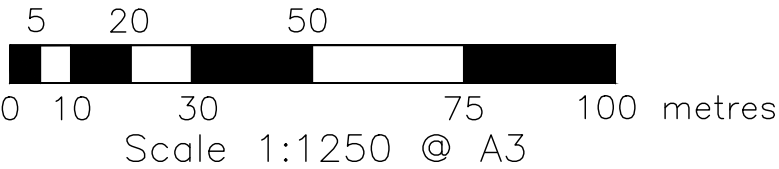


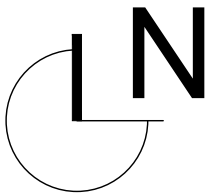

REV	ISSUE	DATE
P2	Boundary amended	09.05.2017

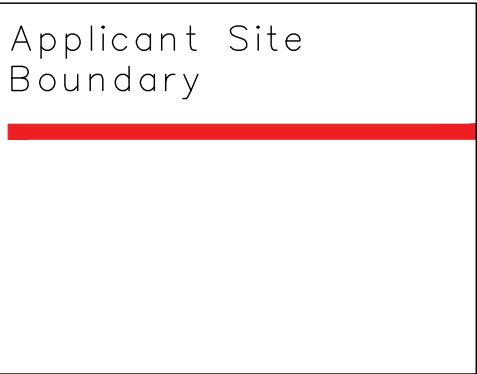

thomas&thomas Chartered Building Surveyors
48 Charlotte Street, London, W1T 2NS.
0203 701 0572

Client: London School of Theology
Project: Student Block Refurbishment

Site Location Plan		
DWG No. 87 L(00) 001	Status: Planning	
Revision: P2	Scale: 1:1250	Paper: A3