



Elevation 01 North



Elevation 02 - South

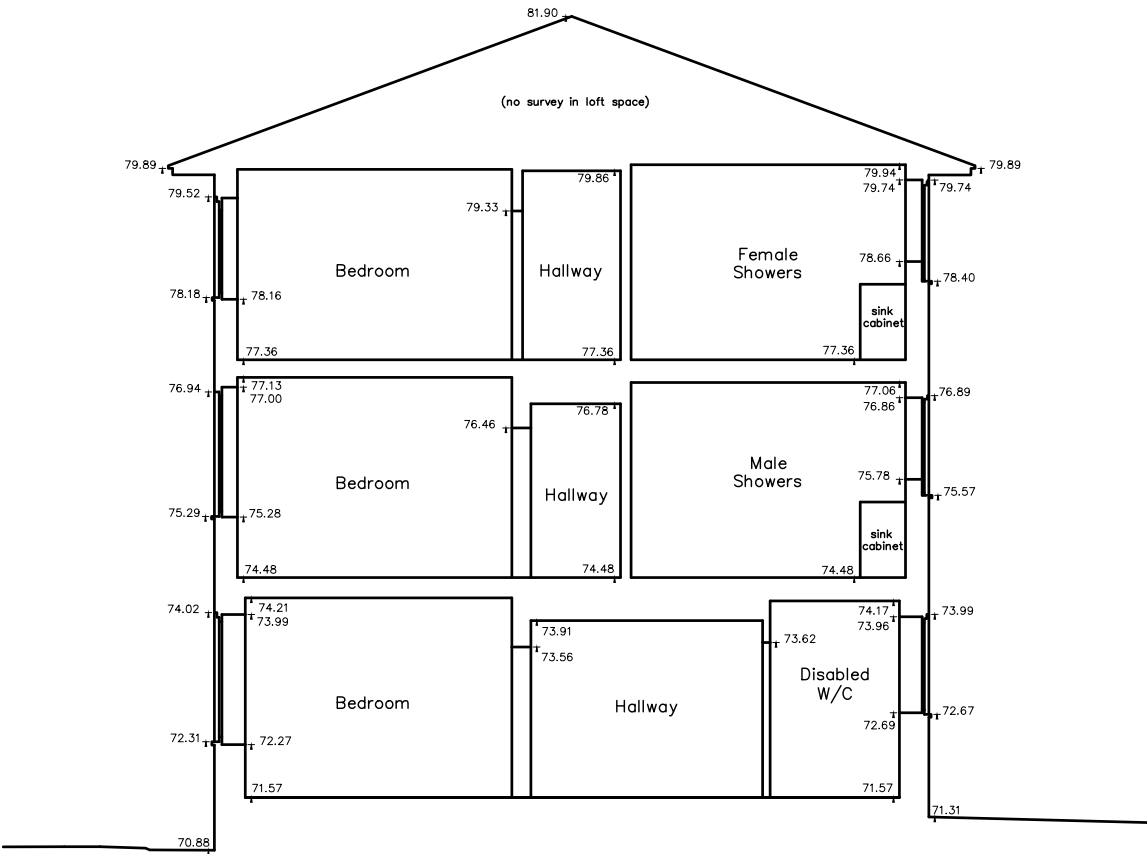

Section AA

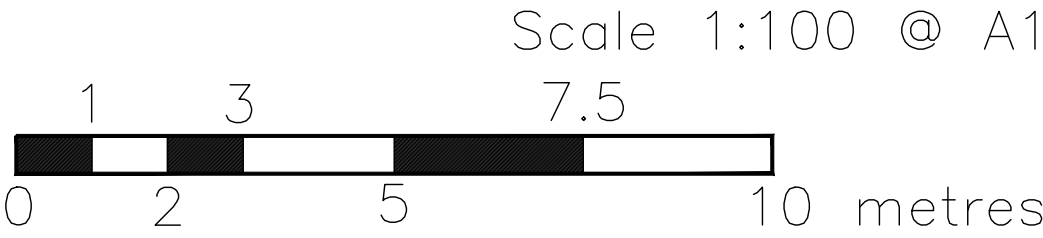

NOTES

**thomas&thomas** Chartered Building Surveyors

48 Charlotte Street, London, W1T 2NS.  
0203 701 0572

Client: London School  
of Theology  
Project: Student Block  
Refurbishment

Existing Section &  
Elevations

DWG No. 87 L(00)020 Status: Planning

Revision: P0 Scale: 1:100 Paper: A1