REV	ISSUE	DATE
D0	Design issue	03.01.2017

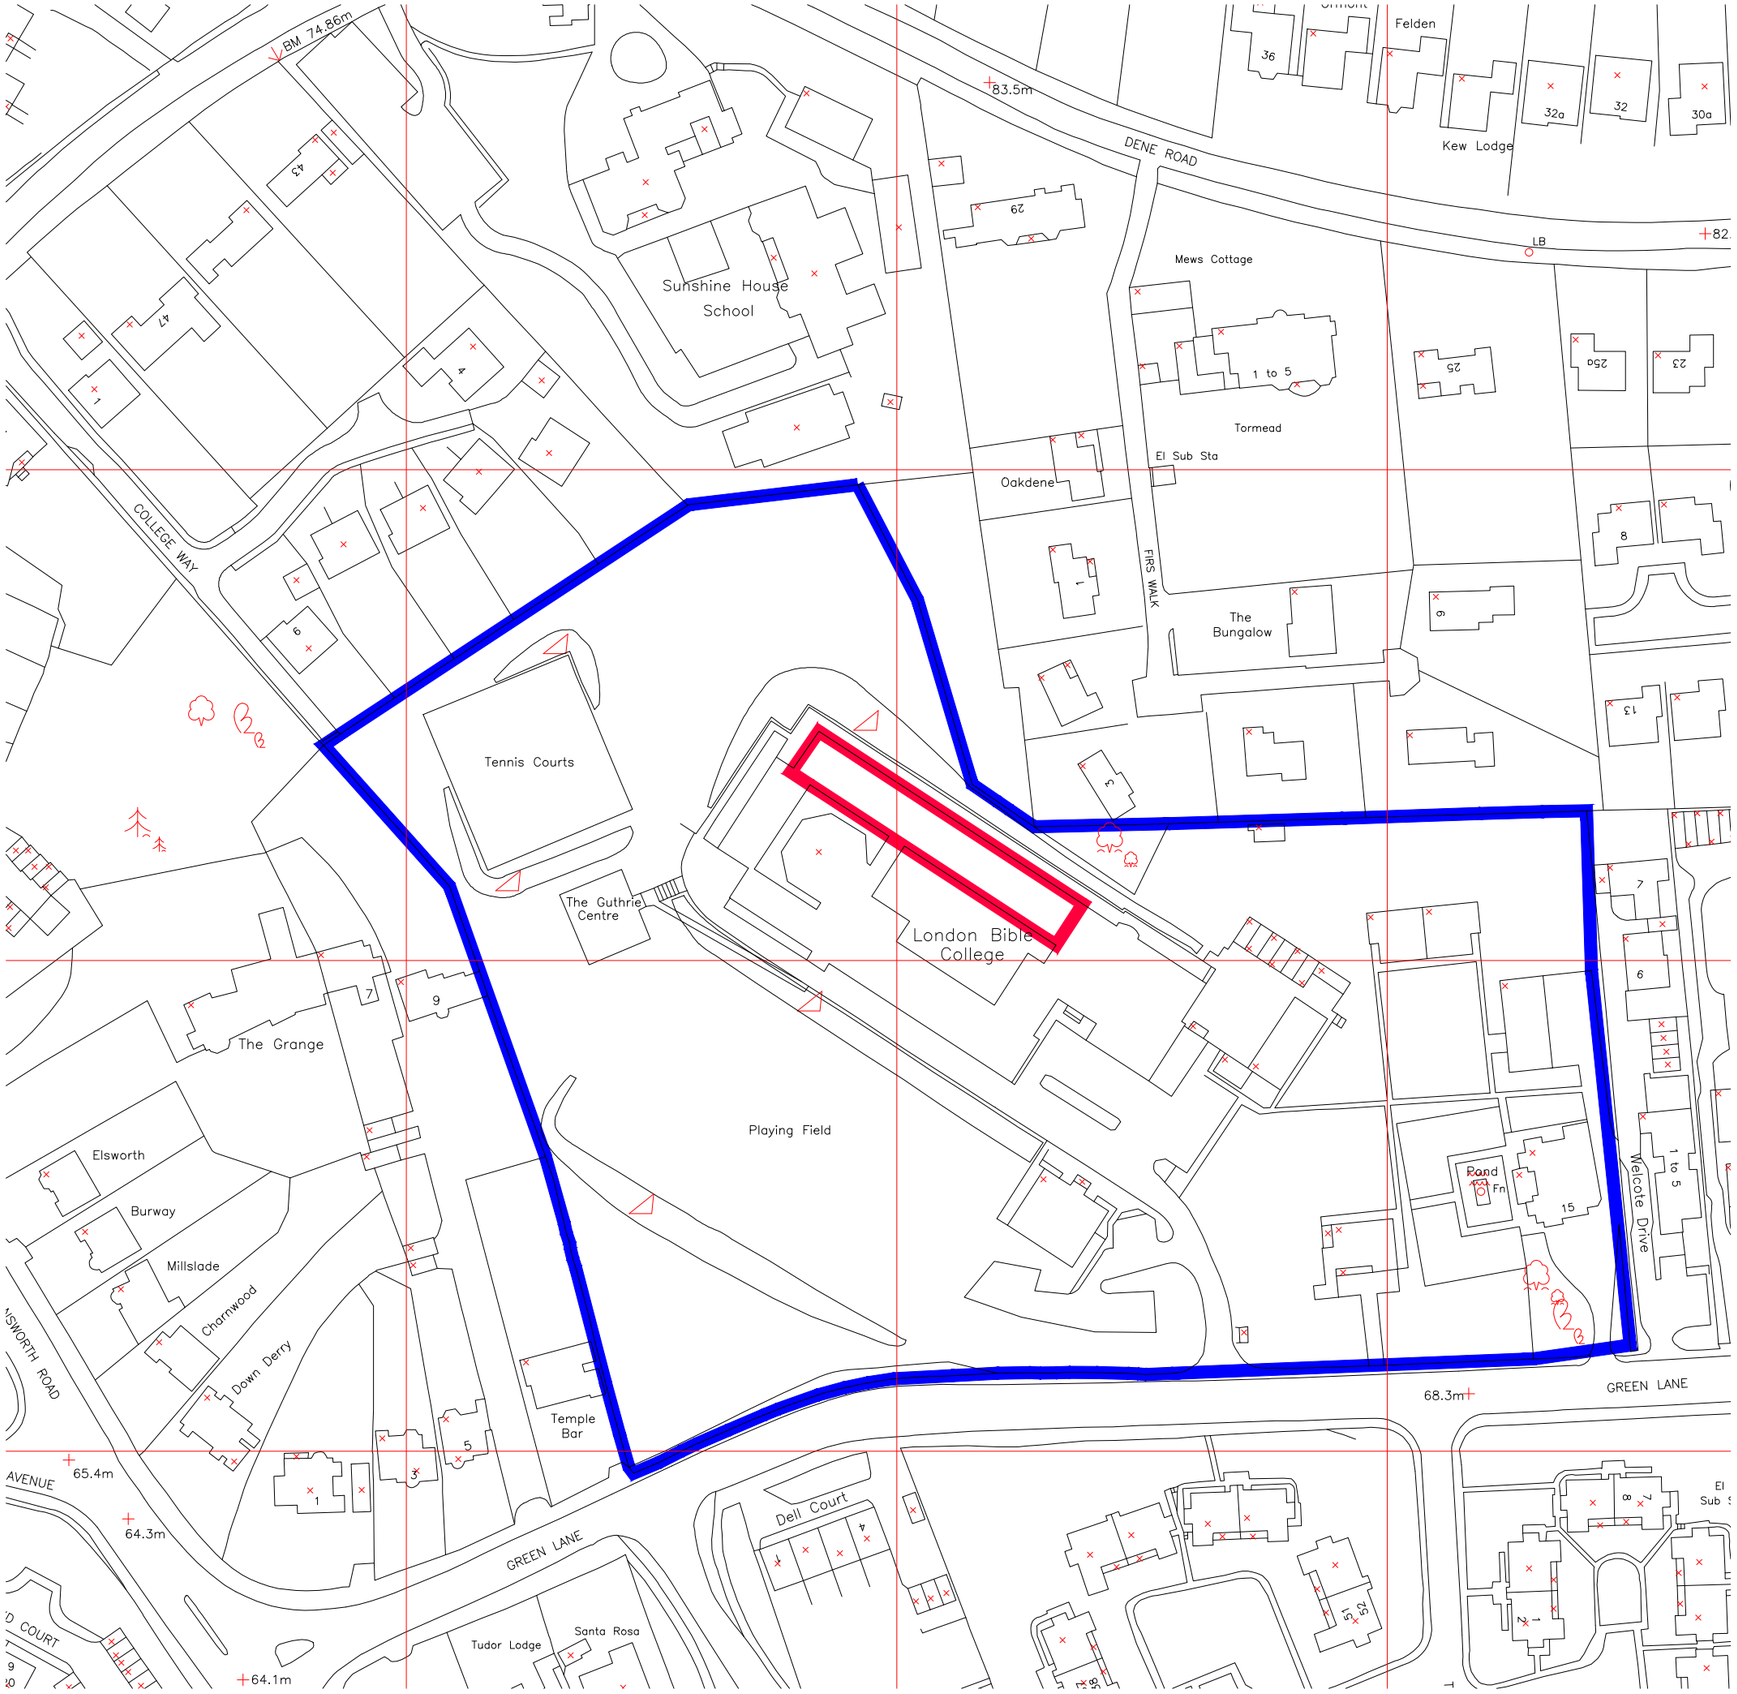

Applicant Site Boundary

Land owned by Applicant

N

5 20 50

0 10 30 75 100 metres

Scale 1:1250 @ A3

48 Charlotte Street, London, W1T 2NS.
0203 701 0572

Client: London School of Theology

Project: Student Block Refurbishment

Site Location Plan

DWG No. 87 L(00) 001		Status. DESIGN
Revision. D0	Scale. 1:1250	Paper. A3