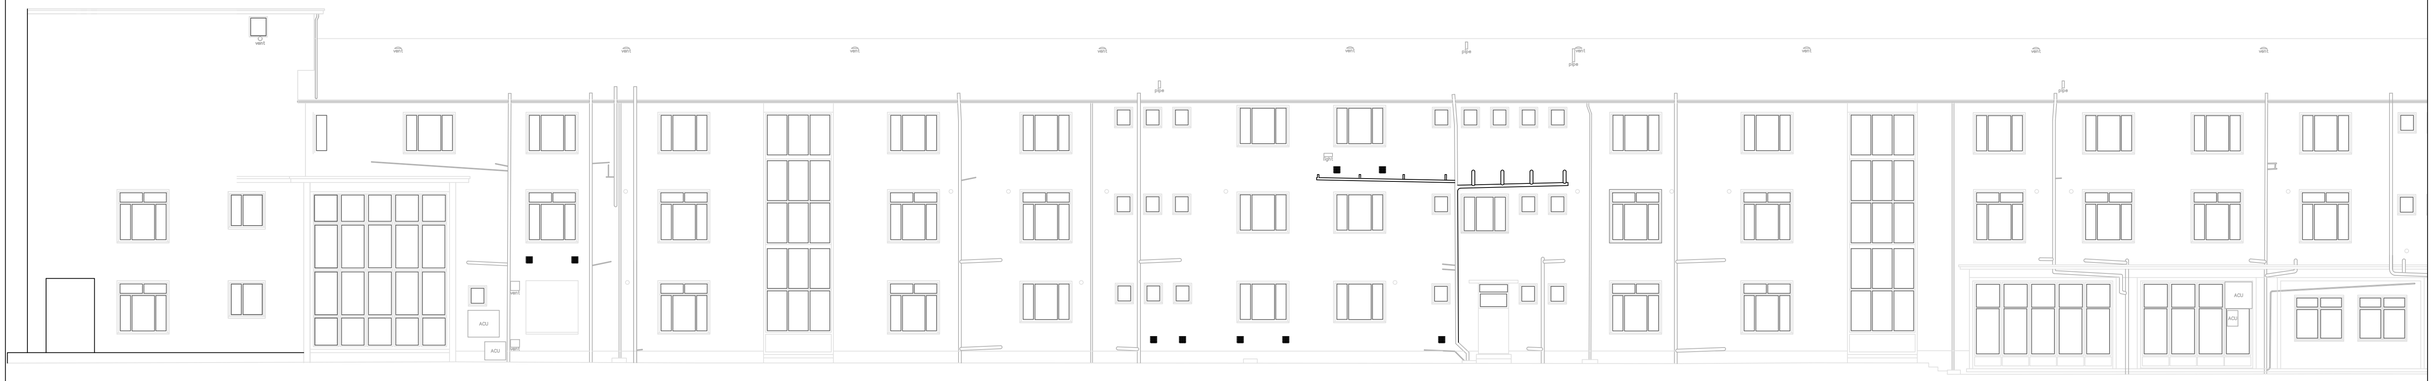

Elevation 01 - North - Existing

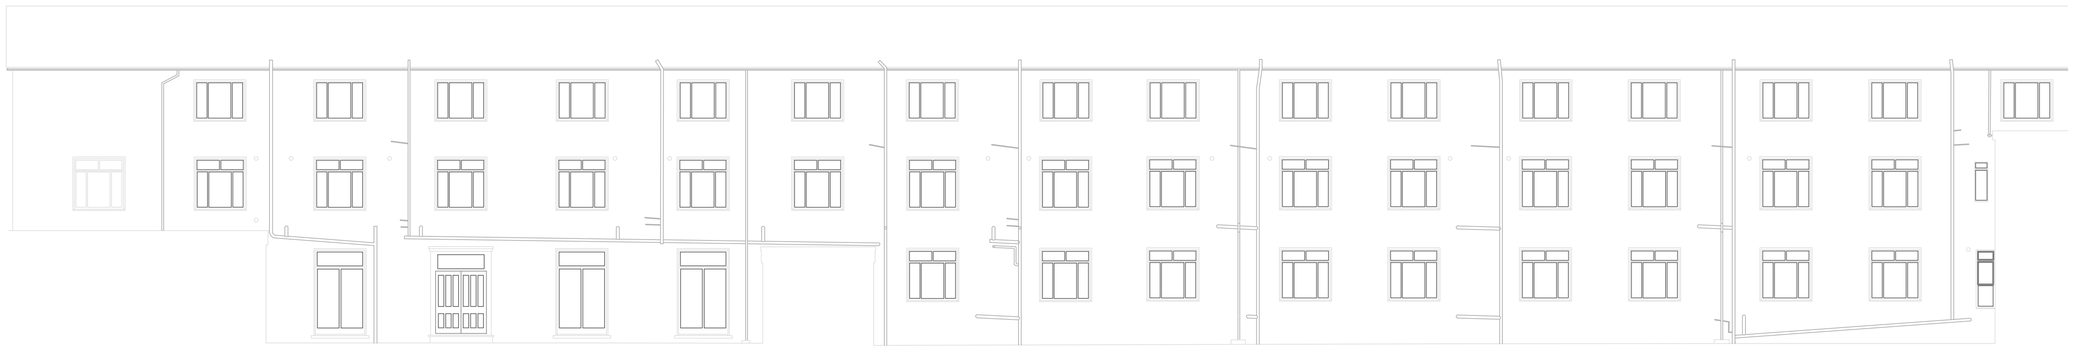

Elevation 02 - South - Existing

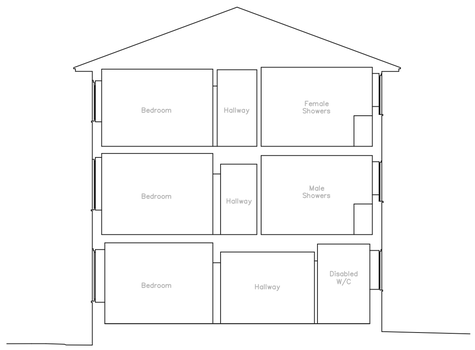

Section AA - Existing

REV	ISSUE	DATE
P0	Planning Issue	29.03.17
P1	Planning Issue	06.04.17

GENERAL NOTES.

Boiler flue installation works only.

Scale 1:100 @ A1

1 3 7.5

0 2 5 10 metres

48 Charlotte Street, London, W1T 2NS.
0203 701 0572

Client: London School of Theology

Project: Student Block Refurbishment

Existing Section & Elevations

DWG No. 87 L(--) 200 | Status. Planning

Revision. P1 | Scale. 1:100 | Paper. A1