




NOTES

This drawing is copyright.
All dimensions in millimetres & to be checked on site prior to commencement & not scaled from this drawing.
All dimensions allow 10mm for tolerance. Discrepancies must be reported immediately to the Architect before proceeding.
No encroachment into neighbours property. The contractor is responsible for obtaining all necessary permissions & shall allow in the order for any detail whether shown or not which may reasonably be considered necessary to ensure a neat structurally sound & workman like job.
The contractor shall issue all statutory notices to the local Authority during progress & completion of work.
This drawing to be read in conjunction with Engineers drawings and contract documents.

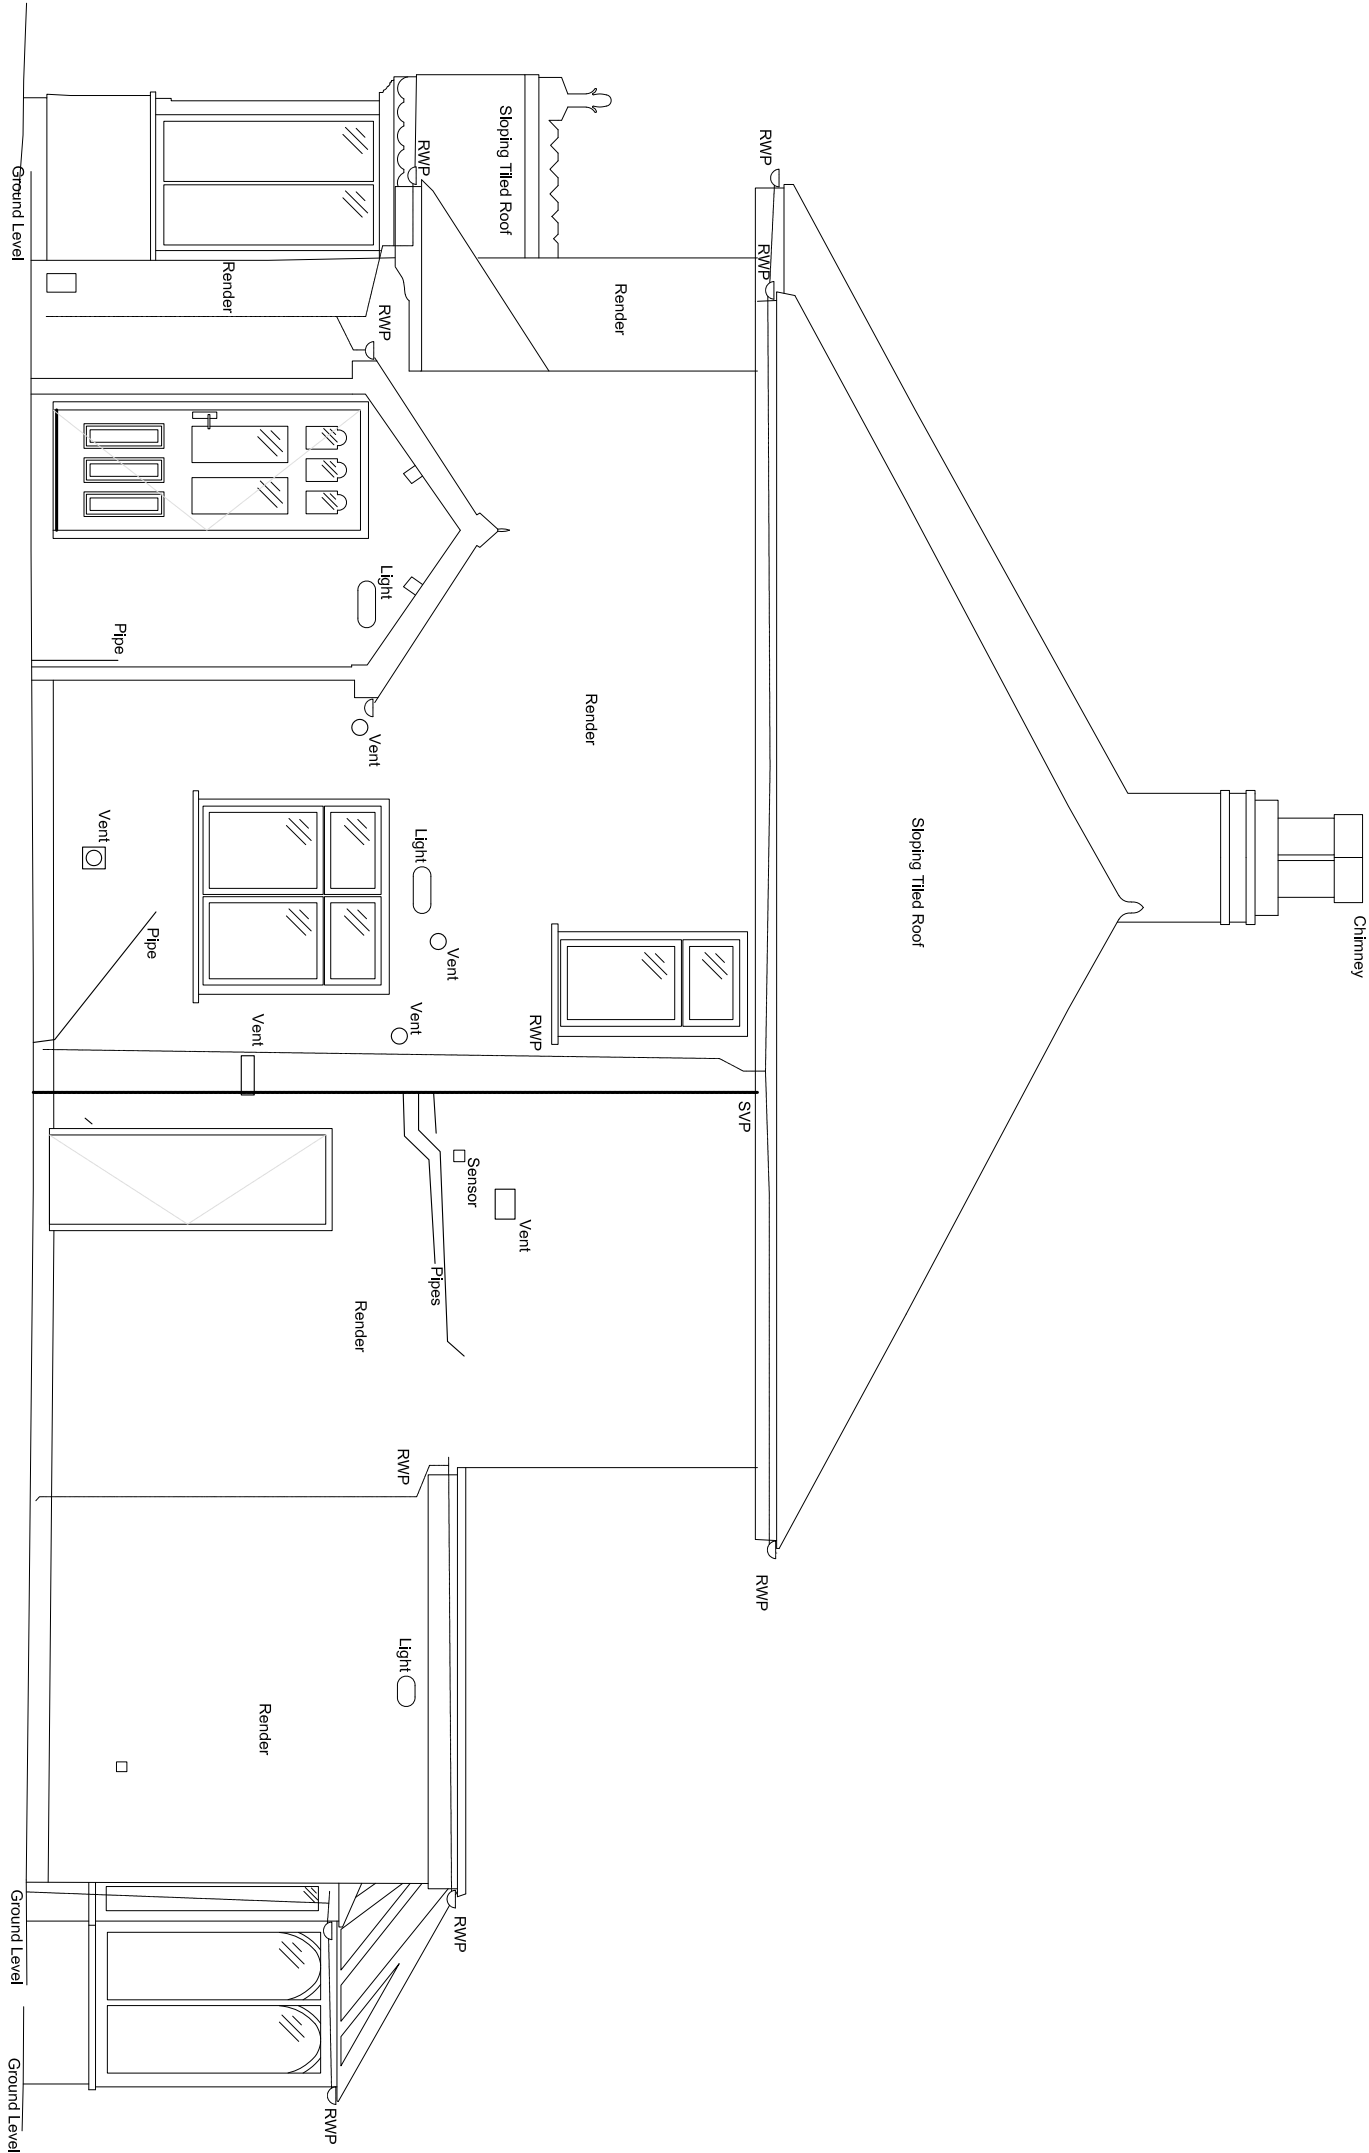

Datum 93.00

Elevation 2

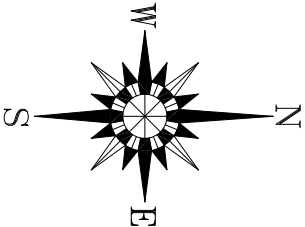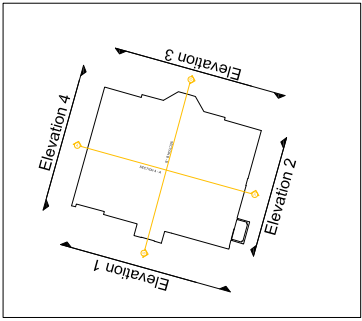

Rev	Description	Date
PLANNING		

MDW
MDW
25, Weymouth Quay, Weymouth, Dorset, UK
T: 01303 356400

MDW
MDW
25, Weymouth Quay, Weymouth, Dorset, UK
T: 01303 356400

CLIENT		LAJLA & ALKESH HARRA	
PROJECT		130 DUCKS HILL ROAD	
TITLE			
EXISTING ELEVATION 2		EXISTING ELEVATION 2	
DRAWING NAME		SHEET NO.	
DATE		SCALE	
		1:50 @ A2	
CITY & STATE		APPROVED	
DRAWN BY		DATE	
MDW/2001 - 00 - 04			