
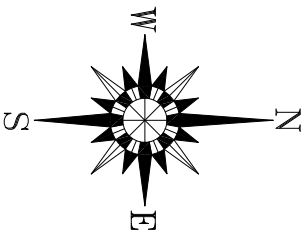
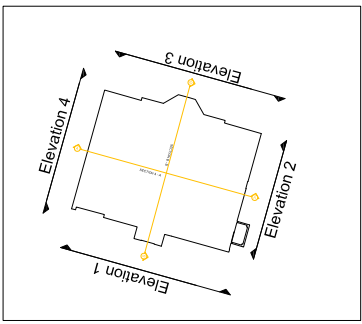


NOTES

This drawing is copyright.
All dimensions in millimetres & to be checked on site prior to commencement & not scaled from this drawing.
All dimensions allow 10mm for tolerance. Discrepancies must be reported immediately to the Architect before proceeding.
No encroachment into neighbours property. The contractor is responsible for ensuring that the proposed work does not interfere with any existing services, pipes or cables in the ground for any detail whether shown or not which may reasonably be considered necessary to ensure a neat structurally sound & workman like job.
The contractor shall issue all statutory notices to the local Authority during progress & completion of work.
This drawing to be read in conjunction with Engineers drawings and contract documents.

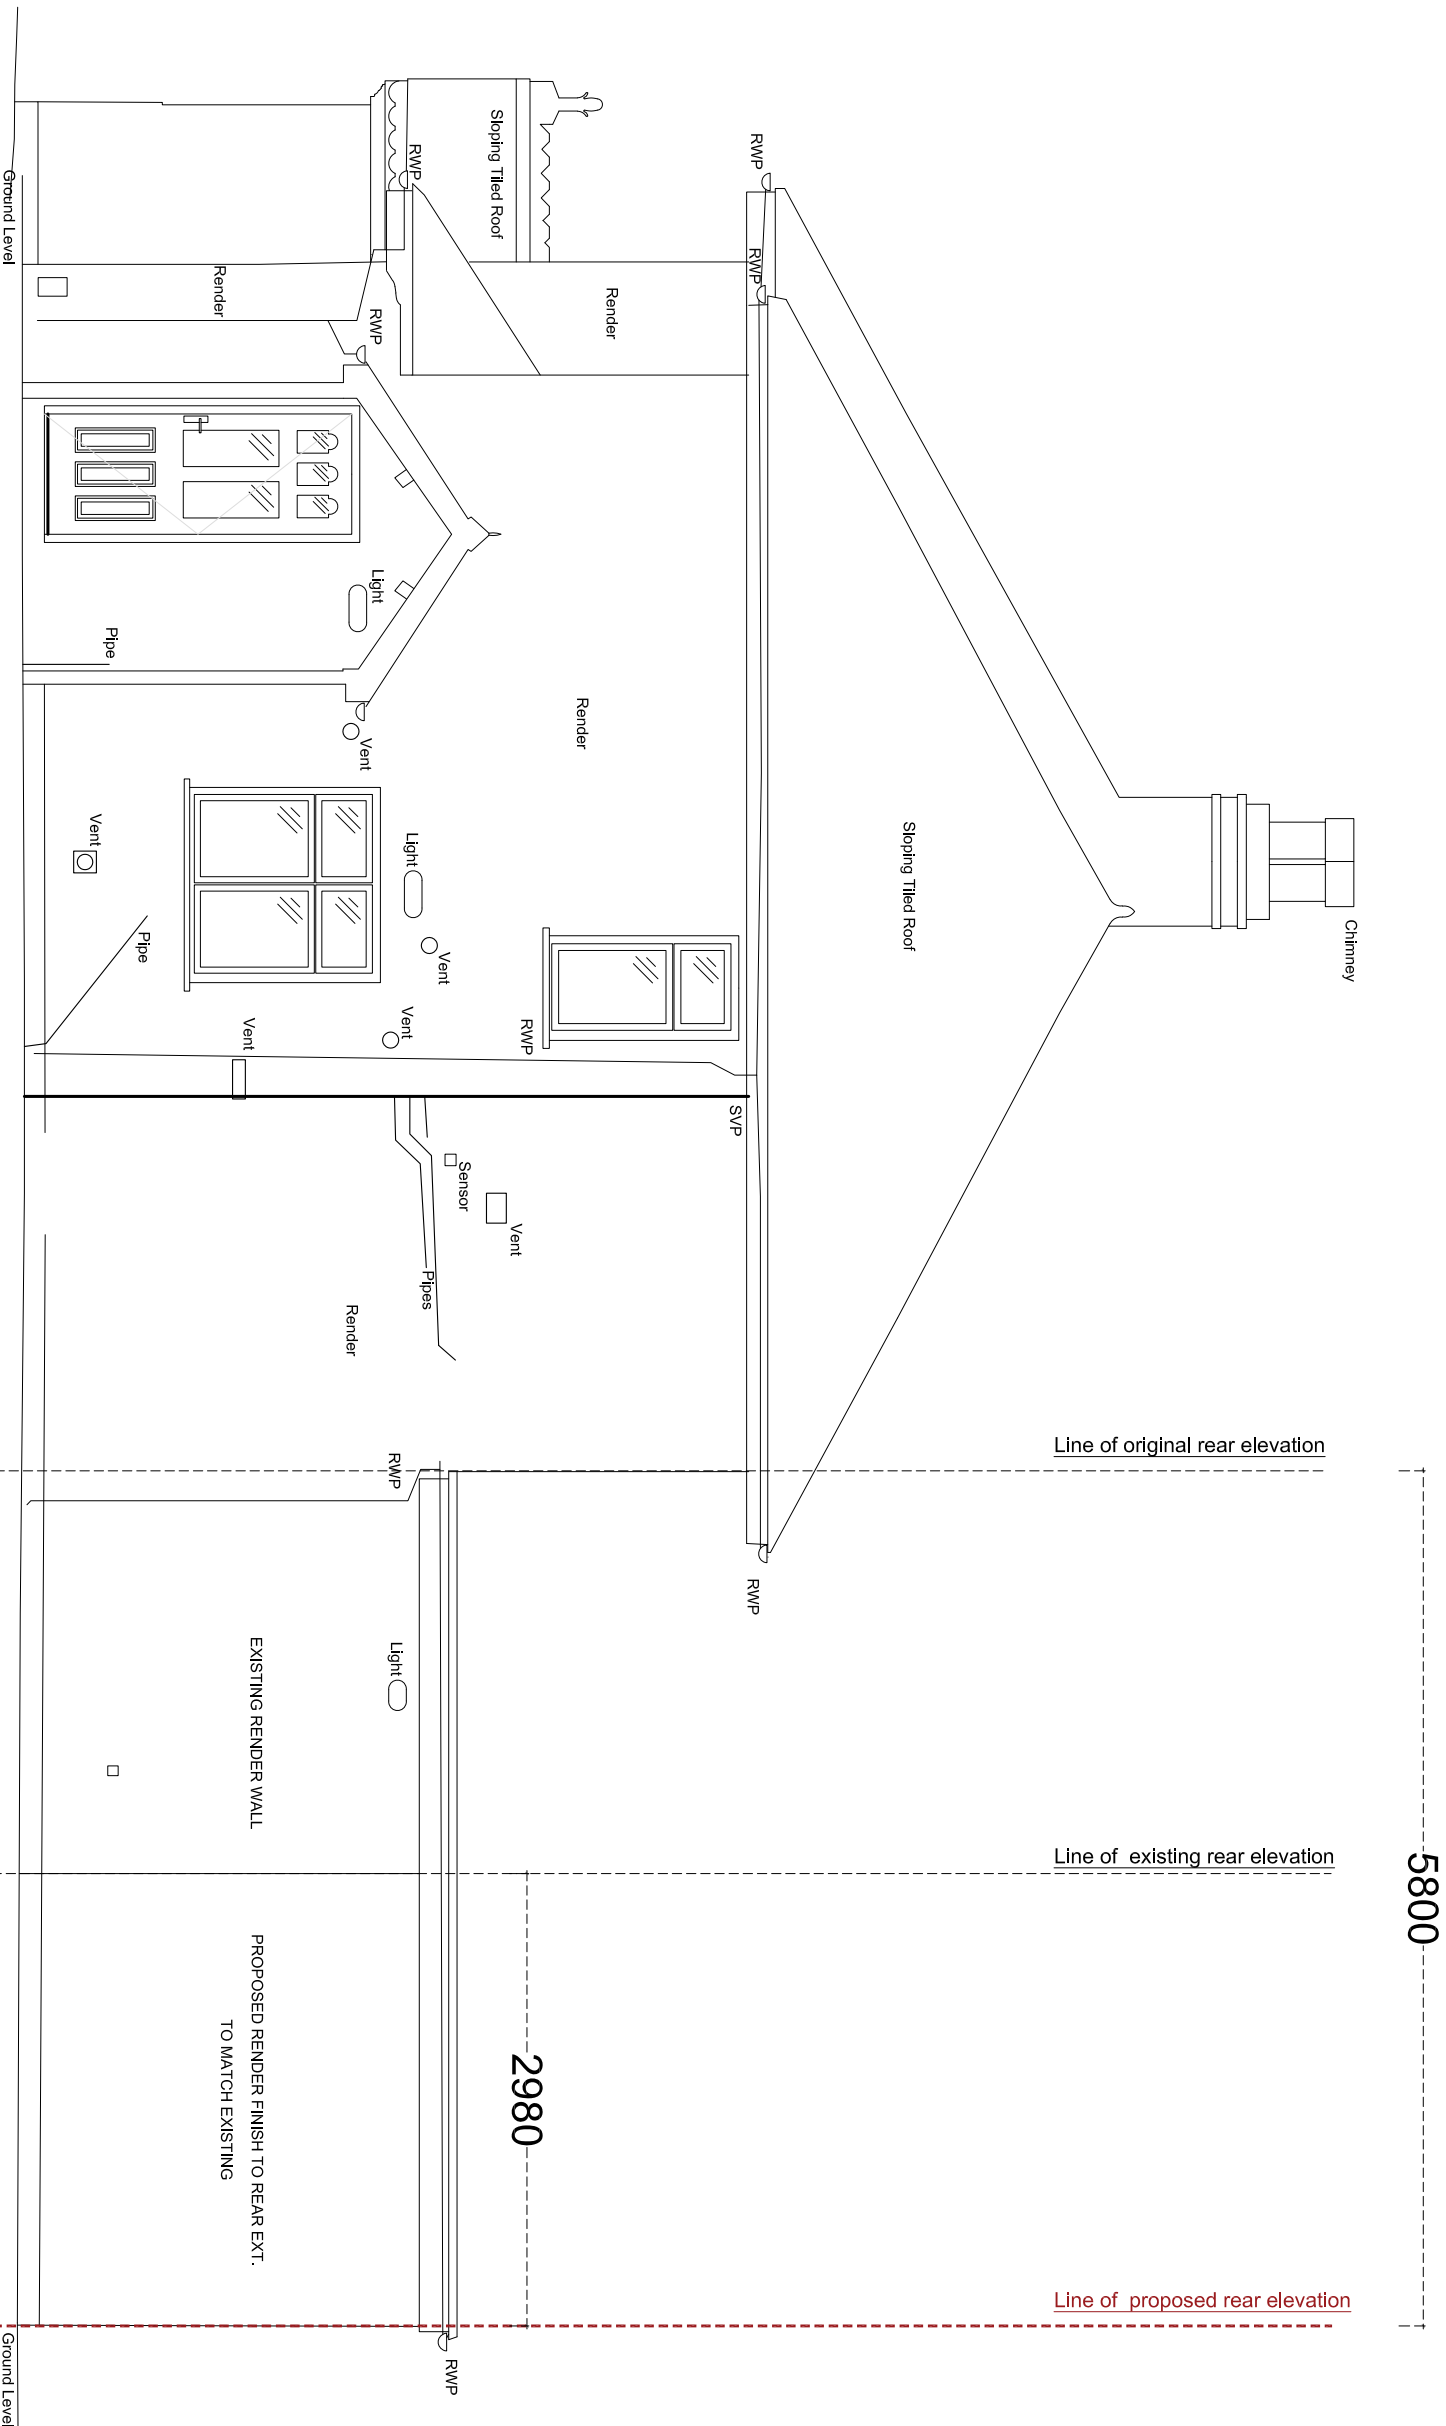

Rev	Description	Date
-----	-------------	------

A	Scale Indicated	20.08.20
---	-----------------	----------

PLANNING

MDW
MDW Limited
25, Weymouth Close, Weymouth, Dorset, DT9 7JL
Tel: 01303 336666

MDW
MDW Limited
25, Weymouth Close, Weymouth, Dorset, DT9 7JL
Tel: 01303 336666

CLIENT: LAJLA & ALKESH HARRA
PROJECT: 130 DUCKS HILL ROAD

PROPOSED ELEVATION 2

SCALE: 1:50 @ A2

MDW2001 - GA - 04