
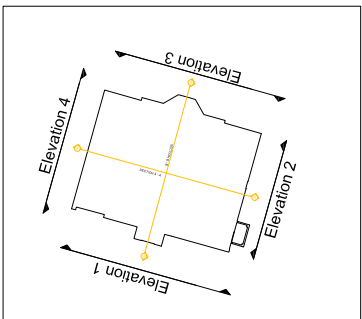


NOTES

This drawing is copyright.
All dimensions in millimetres & to be checked on site prior to commencement & not scaled from this drawing.
All dimensions allow 10mm for tolerance. Discrepancies must be reported immediately to the Architect before proceeding.
No encroachment into neighbour's property. The contractor is responsible for obtaining all necessary permissions & shall allow in the order for any detail whether shown or not which may reasonably be considered necessary to ensure a neat structurally sound & workman like job.
The contractor shall issue all statutory notices to the local Authority during progress & completion of work.
This drawing to be read in conjunction with Engineers drawings and contract documents.

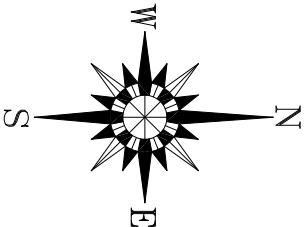

Rev	Description	Date
A	Scale finalized	20/06/20

PLANNING

MDW
MDW CONSULTANTS
25, Wyndham Close, Northwood, HA6 2DQ
T: 01777 7556 6023

MDW
MDW CONSULTANTS
25, Wyndham Close, Northwood, HA6 2DQ
T: 01777 7556 6023


CLIENT
LAJLA & ALKESH HARRA
PROJECT
130 DUCKS HILL ROAD

TITLE
PROPOSED ELEVATION 3

DATE	BY	CHECKED	DATE
20/06/20	LA	LA	20/06/20

CONTRACT NO.
MDW2001 - GA - 03

REV
A

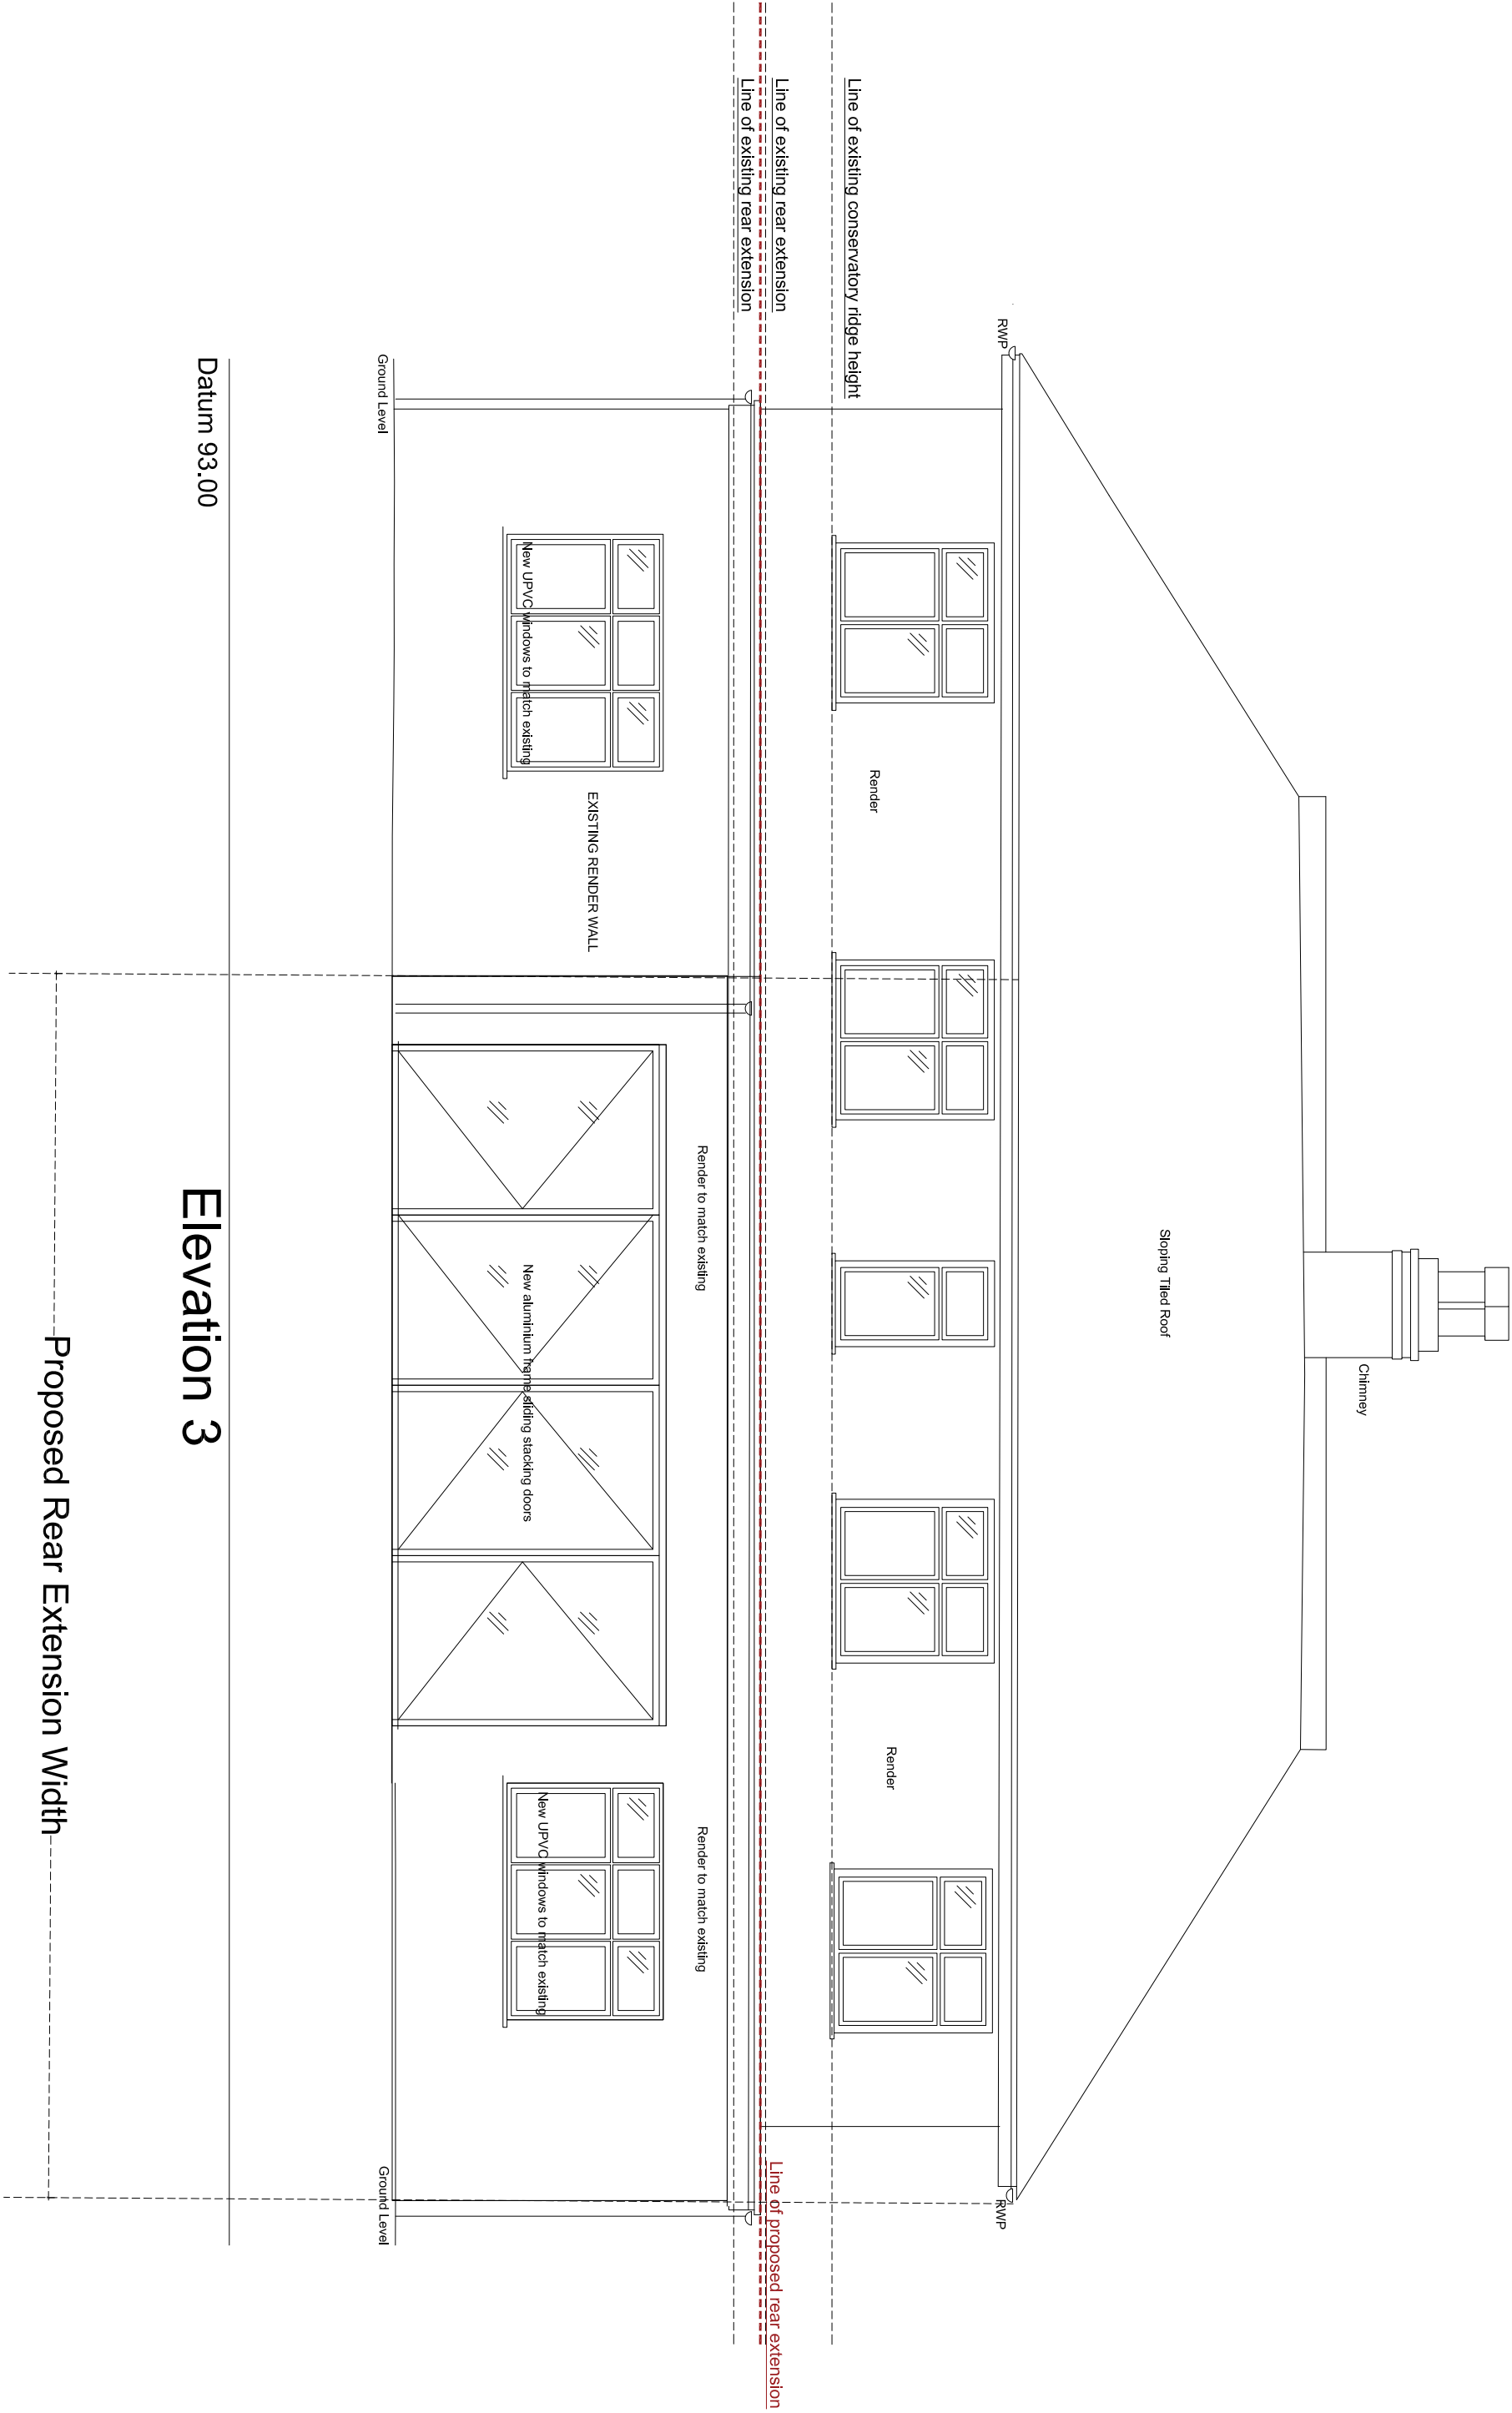

Metres