




NOTES

This drawing is copyright.
All dimensions in millimetres & to be checked on site prior to commencement & not scaled from this drawing.
All dimensions allow 10mm for tolerance. Discrepancies must be reported immediately to the Architect before proceeding.
No encroachment into neighbours property. The contractor is responsible for obtaining all necessary permissions for any work on the site. The contractor shall be responsible for any detail whether shown or not which may reasonably be considered necessary to ensure a neat structurally sound & workman like job.
The contractor shall issue all statutory notices to the local Authority during progress & completion of work.
This drawing to be read in conjunction with Engineers drawings and contract documents.

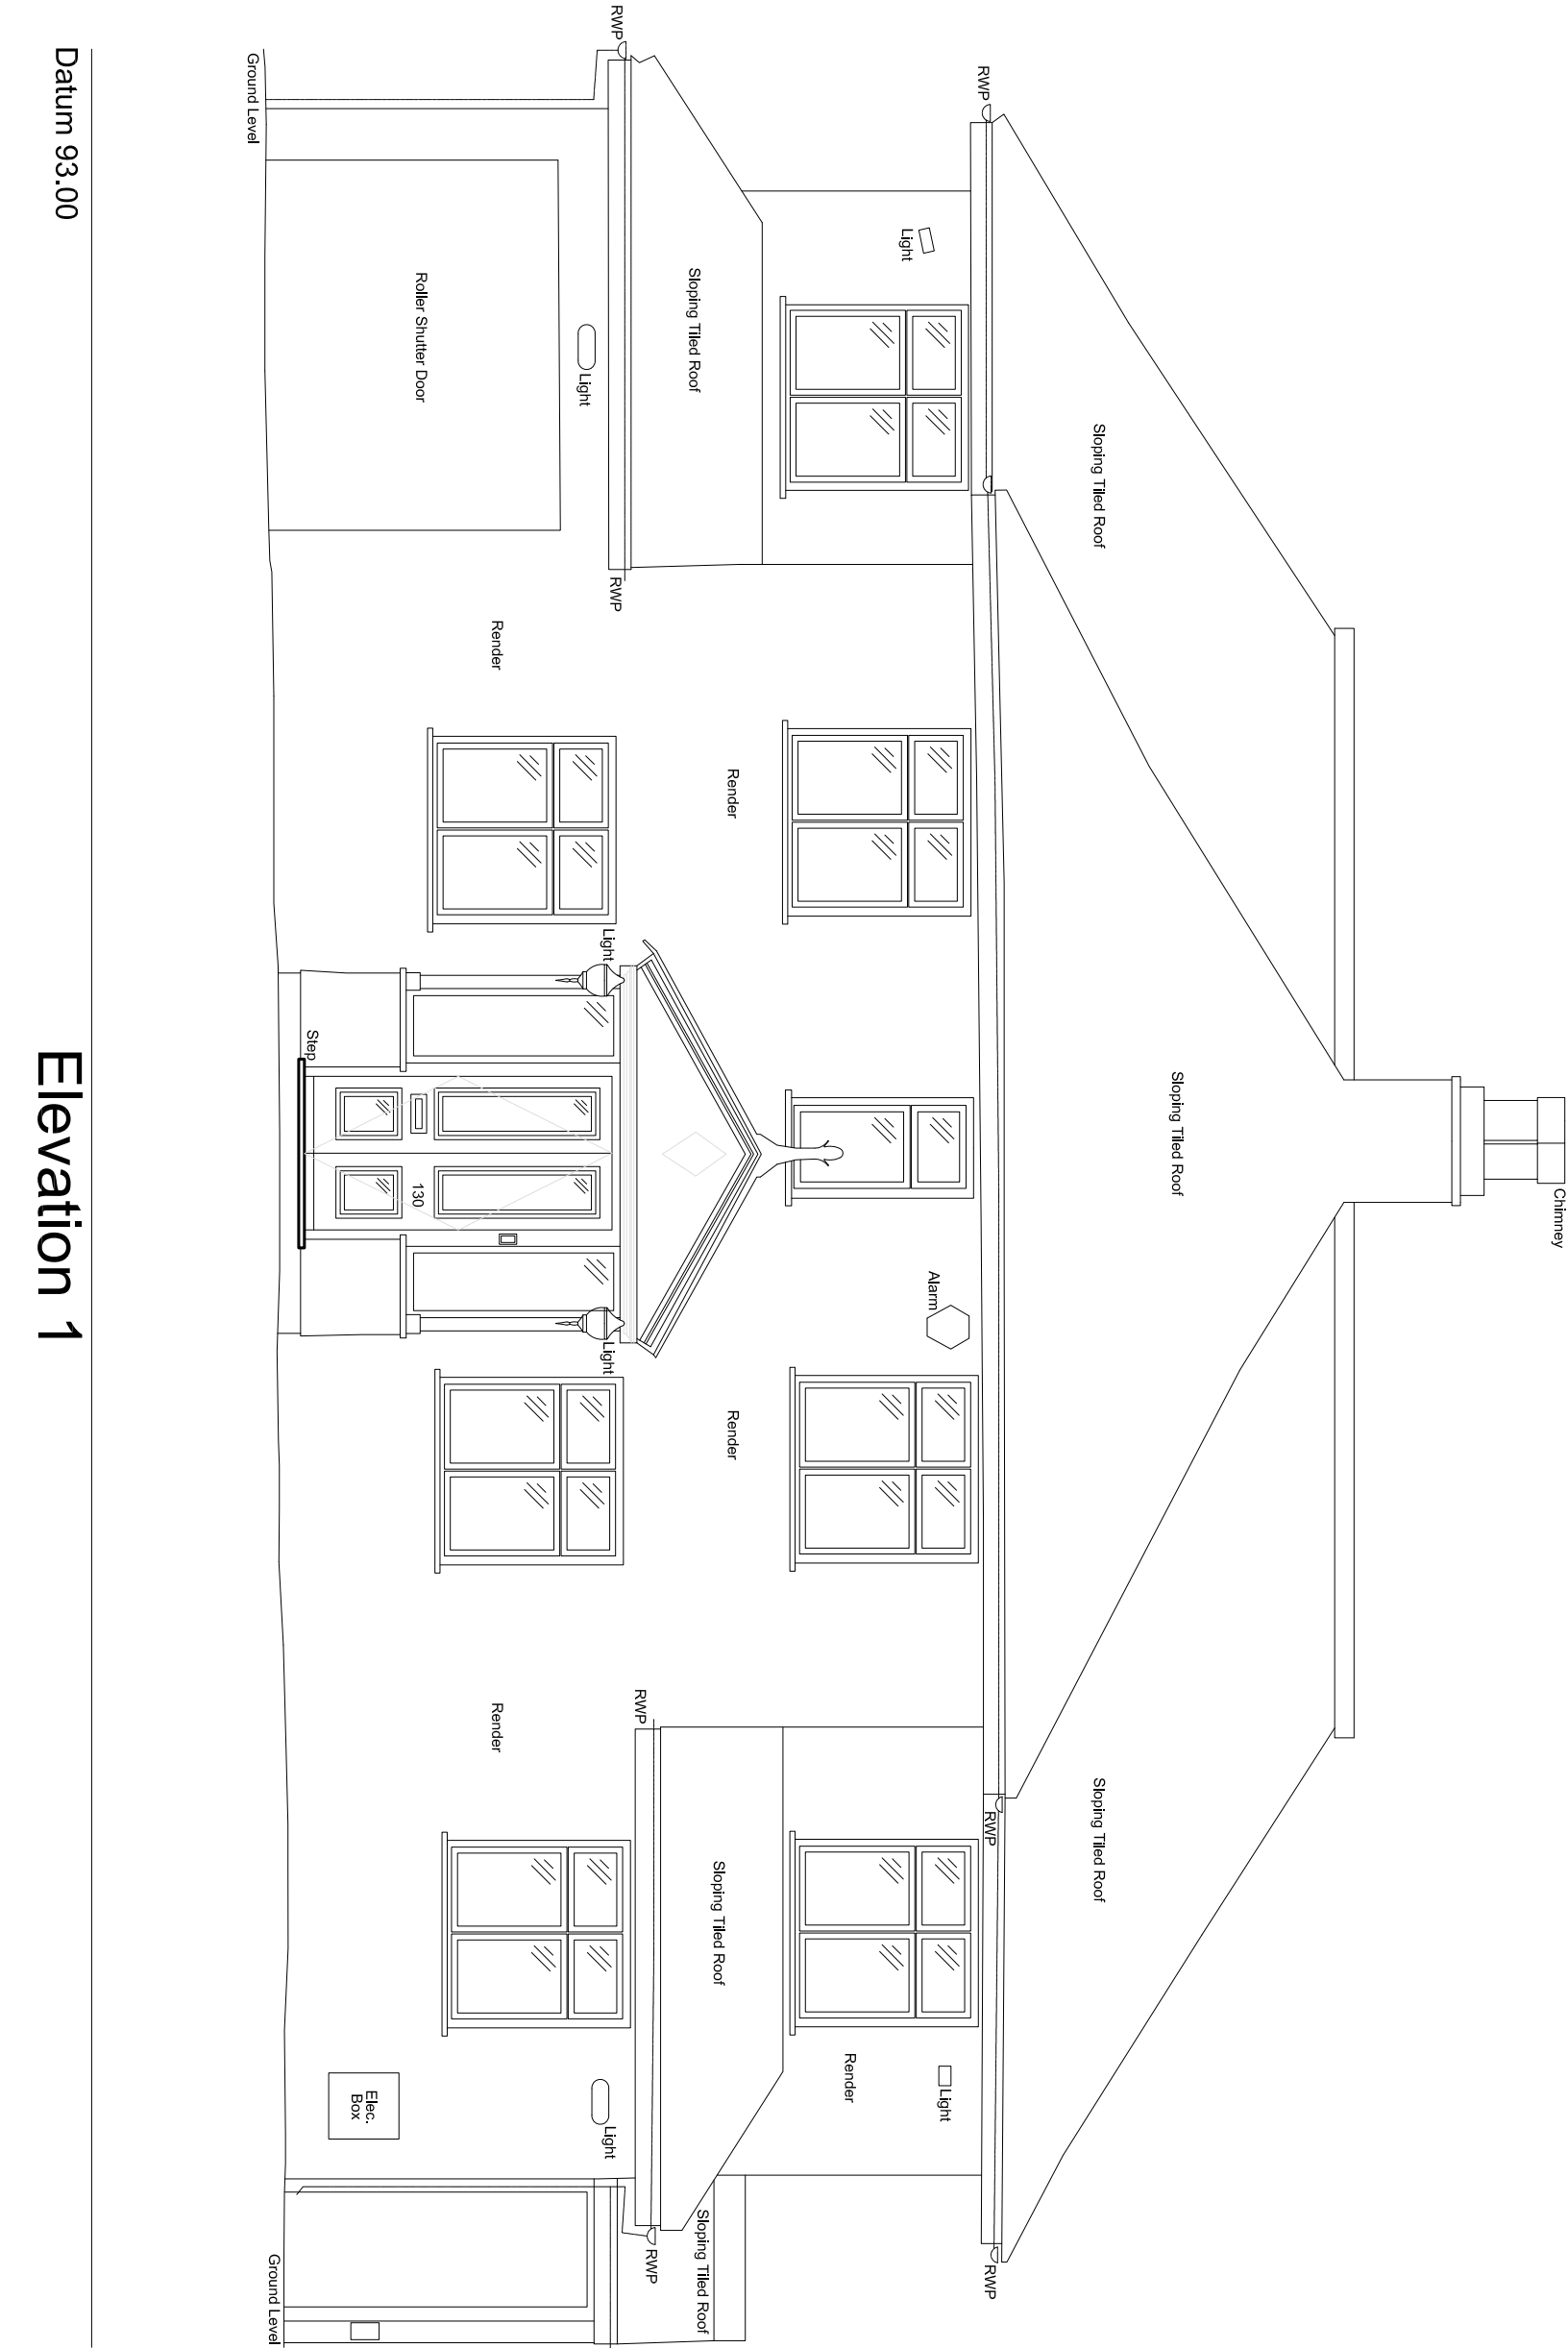

Elevation 1

Datum 93.00

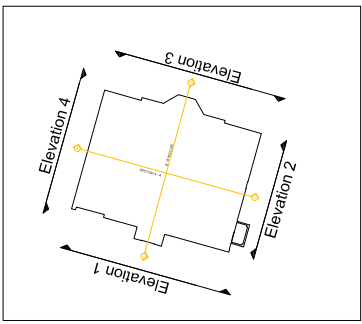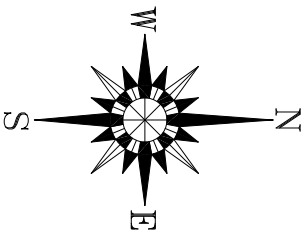

Rev	Description	Date
PLANNING		

MDW
MDW
25 Wyndham Close, Northwood, HA6 2DQ
0181 8411010
0181 8411014

LAJLA & ALKESH HARRA

130 DUCKS HILL ROAD

EXISTING ELEVATION 1

1:50 @ A2

CLIENT	LAJLA & ALKESH HARRA
PROJECT	130 DUCKS HILL ROAD
TITLE	EXISTING ELEVATION 1
DRAWN BY	LAJLA
CHECKED BY	ALKESH
DATE	1:50 @ A2
SCALE	1:50 @ A2
DATE & NAME	MDW/2001 - 00 - 03