




NOTES

This drawing is copyright.
All dimensions in millimetres & to be checked on site prior to commencement & not scaled from this drawing.
All dimensions allow 10mm for tolerance. Discrepancies must be reported immediately to the Architect before proceeding.
No encroachment into neighbours property. The contractor is responsible for obtaining all necessary permissions & shall allow in the order for any detail whether shown or not which may reasonably be considered necessary to ensure a neat structurally sound & workman like job.
The contractor shall issue all statutory notices to the local Authority during progress & completion of work.
This drawing to be read in conjunction with Engineers drawings and contract documents.

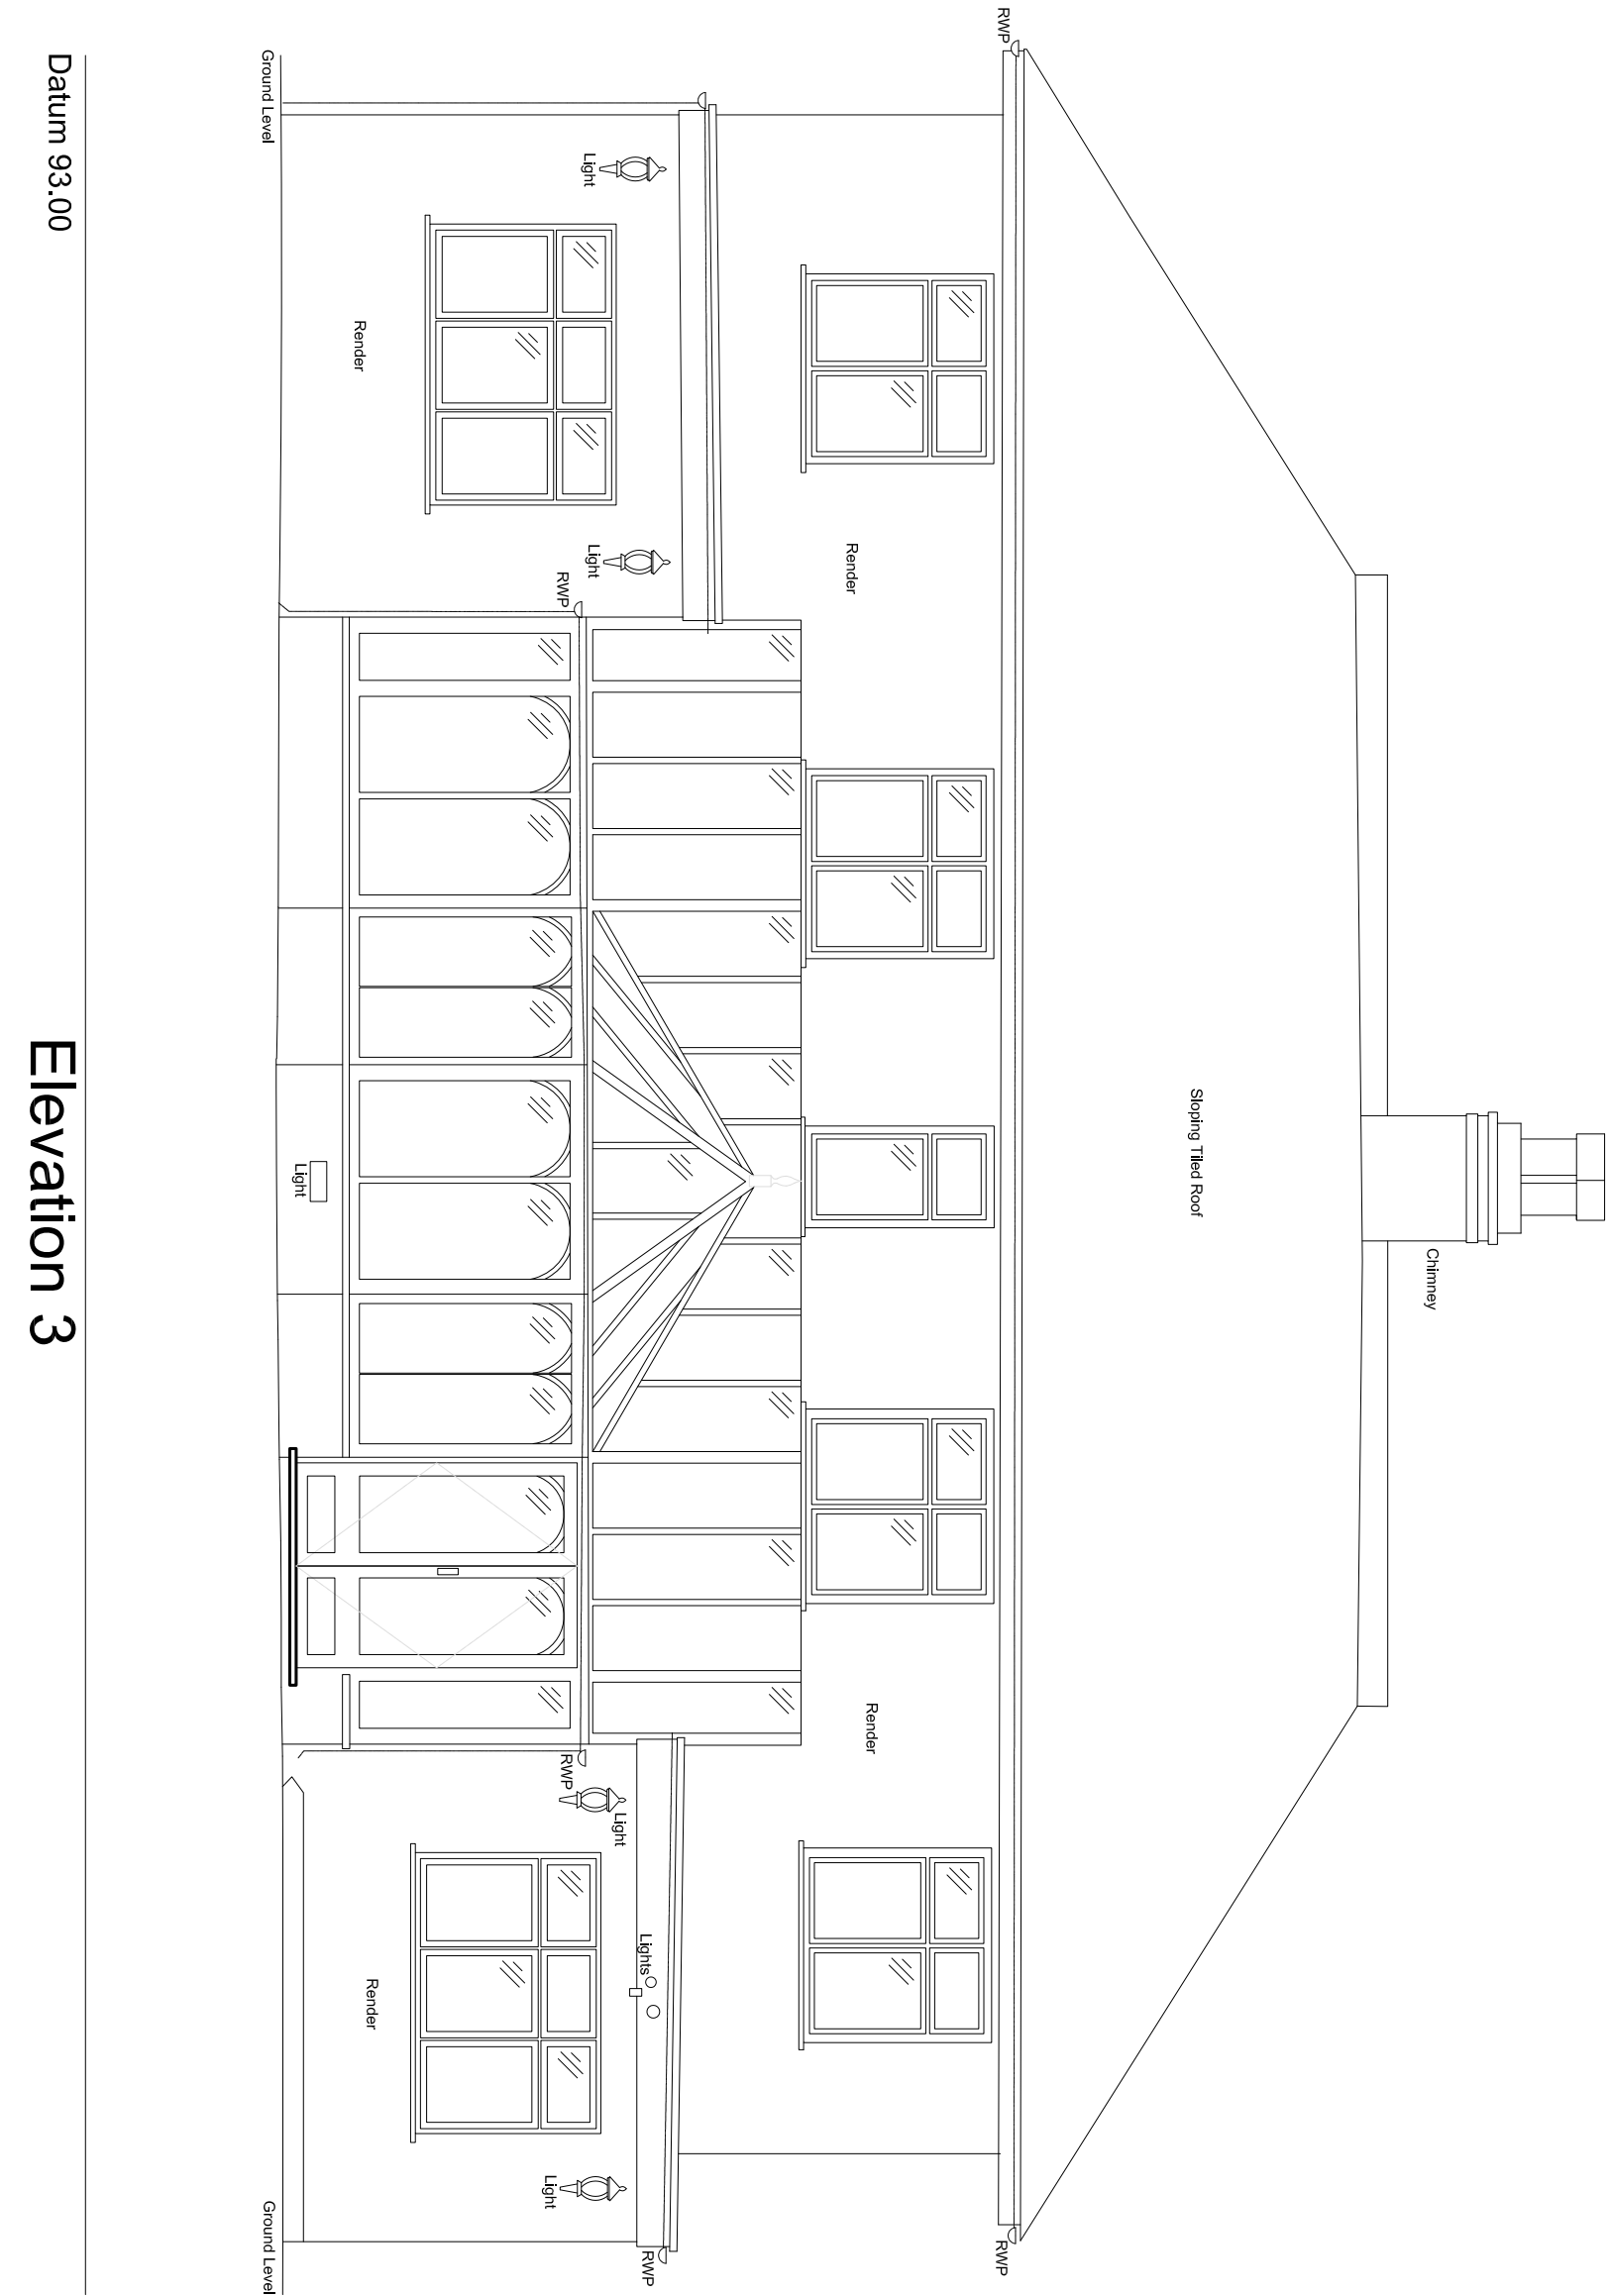

Elevation 3

Datum 93.00

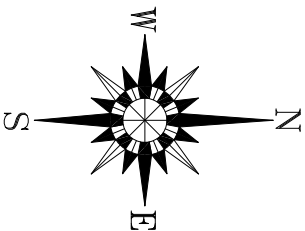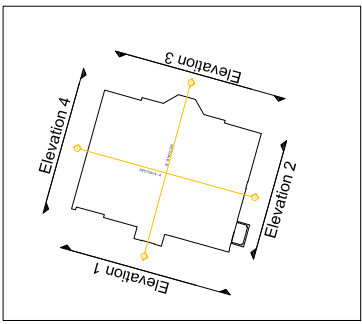

Rev	Description	Date
PLANNING		

MDW
P O B 184 10 10 W O T S 11 14
25 Wyndham Close, Northwood HA6 2DQ
T 077 7564 6023

MDW
P O B 184 10 10 W O T S 11 14
25 Wyndham Close, Northwood HA6 2DQ
T 077 7564 6023

CLIENT
LAJLA & ALKESH HARRA
PROJECT
130 DUCKS HILL ROAD

TITLE
EXISTING ELEVATION 3
DRAWN
LAJLA
CHECKED
LAJLA
SCALE
1:50 @ A2
DATE
MDW/2001 - 00 - 05