Datum 93.00

Elevation 1

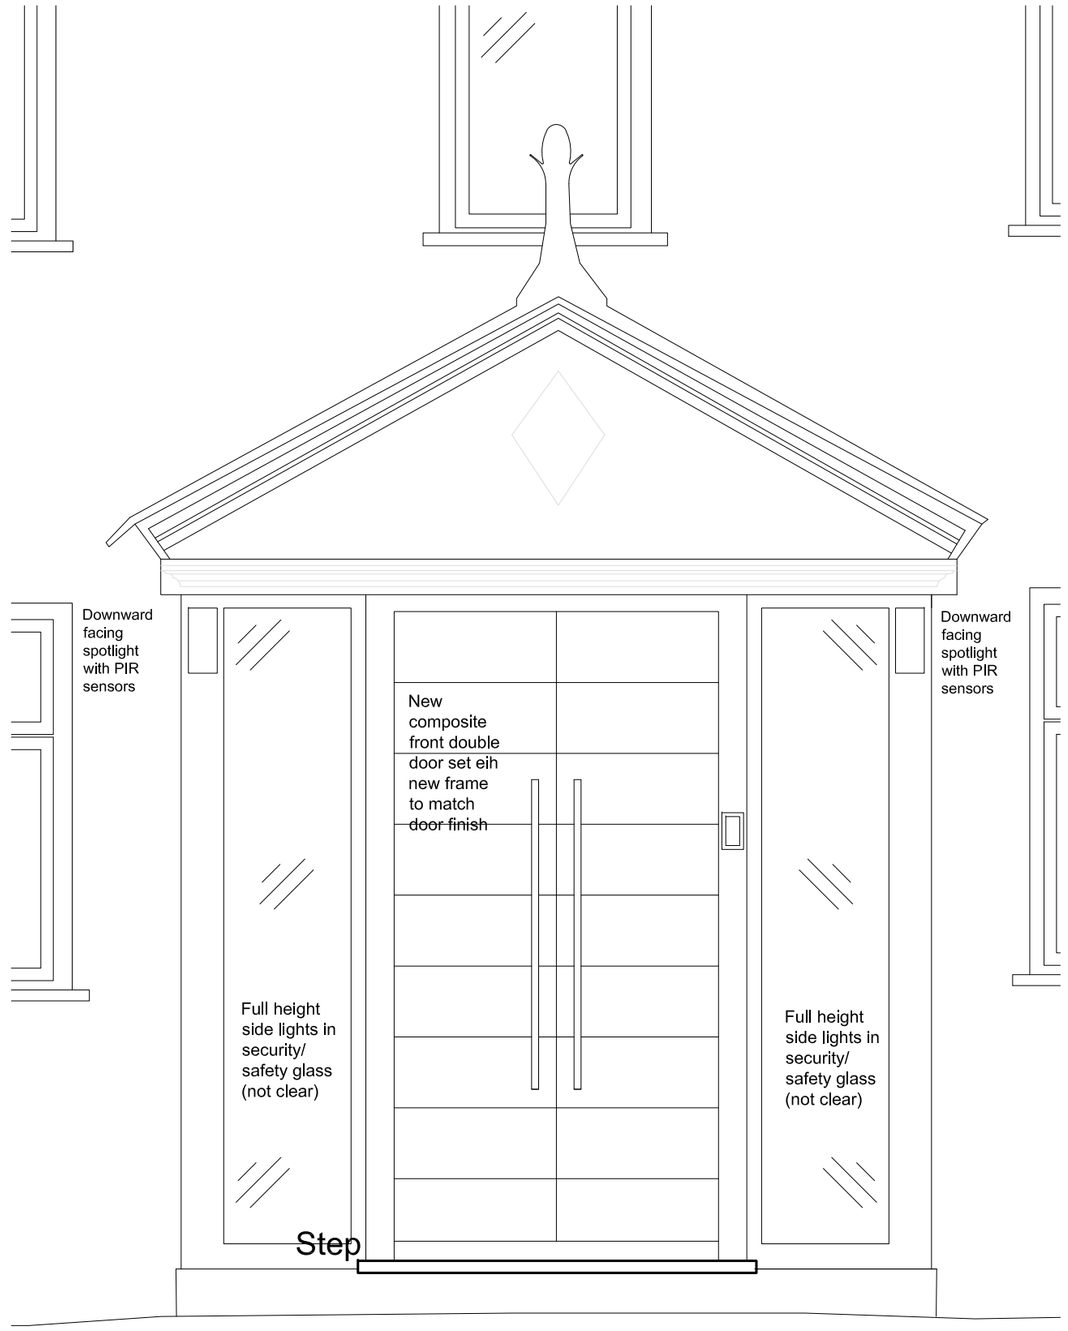

PROPOSED FRONT DOOR
Scale 1:20@ A2

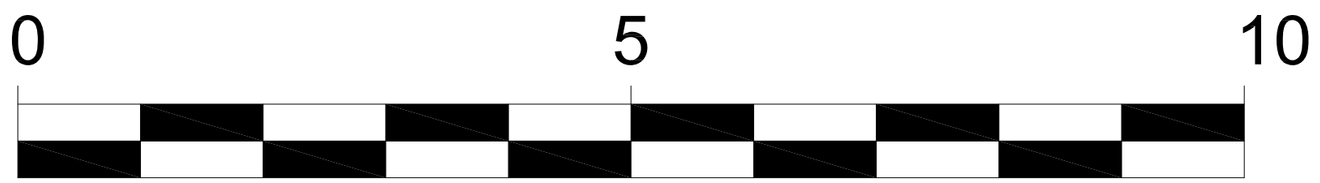

NOTES

This drawing is copyright.

All dimensions in millimetres & to be checked on site prior to commencement & not scaled from this drawing.

All dimensions-allow 10mm for tolerance. Discrepancies must be reported immediately to the Architect before proceeding.

No encrochment into neighbours property. The contractor in preparing his estimate shall visit the site & acquaint himself with the problems involved & shall allow in his price for any detail whether shown or not which may reasonably be considered necessary to ensure a neat structurally sound & workman like job.

The contractor shall issue all statutory notices to the local Authority during progress & completion of works.

This drawing to be read in conjunction with Engineers drawings and contract documents.

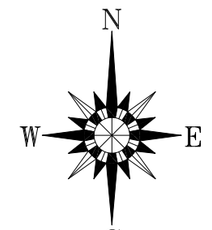

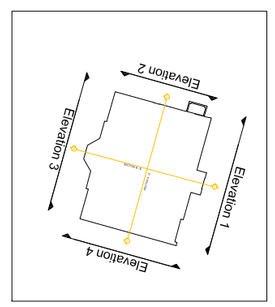

Rev	Description	Date
A	Scale included	20.08.20

PLANNING

MDW
mash design works ltd
25 Myrtleside Close, Northwood, HA6 2XQ
T: 077 7556 6023

CLIENT
LAJJA & ALKESH HARIA

PROJECT
130 DUCKS HILL ROAD

TITLE
PROPOSED ELEVATION 1
AND FRONT DOOR

DRAWN	CHECKED	APPROVED
AA		

DATE
SCALE 1:50 @ A2

CAD FILE NAME

DRAWING NO. MDW2001 - GA - 05
REV A