
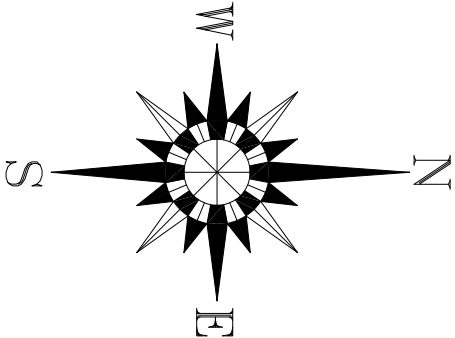


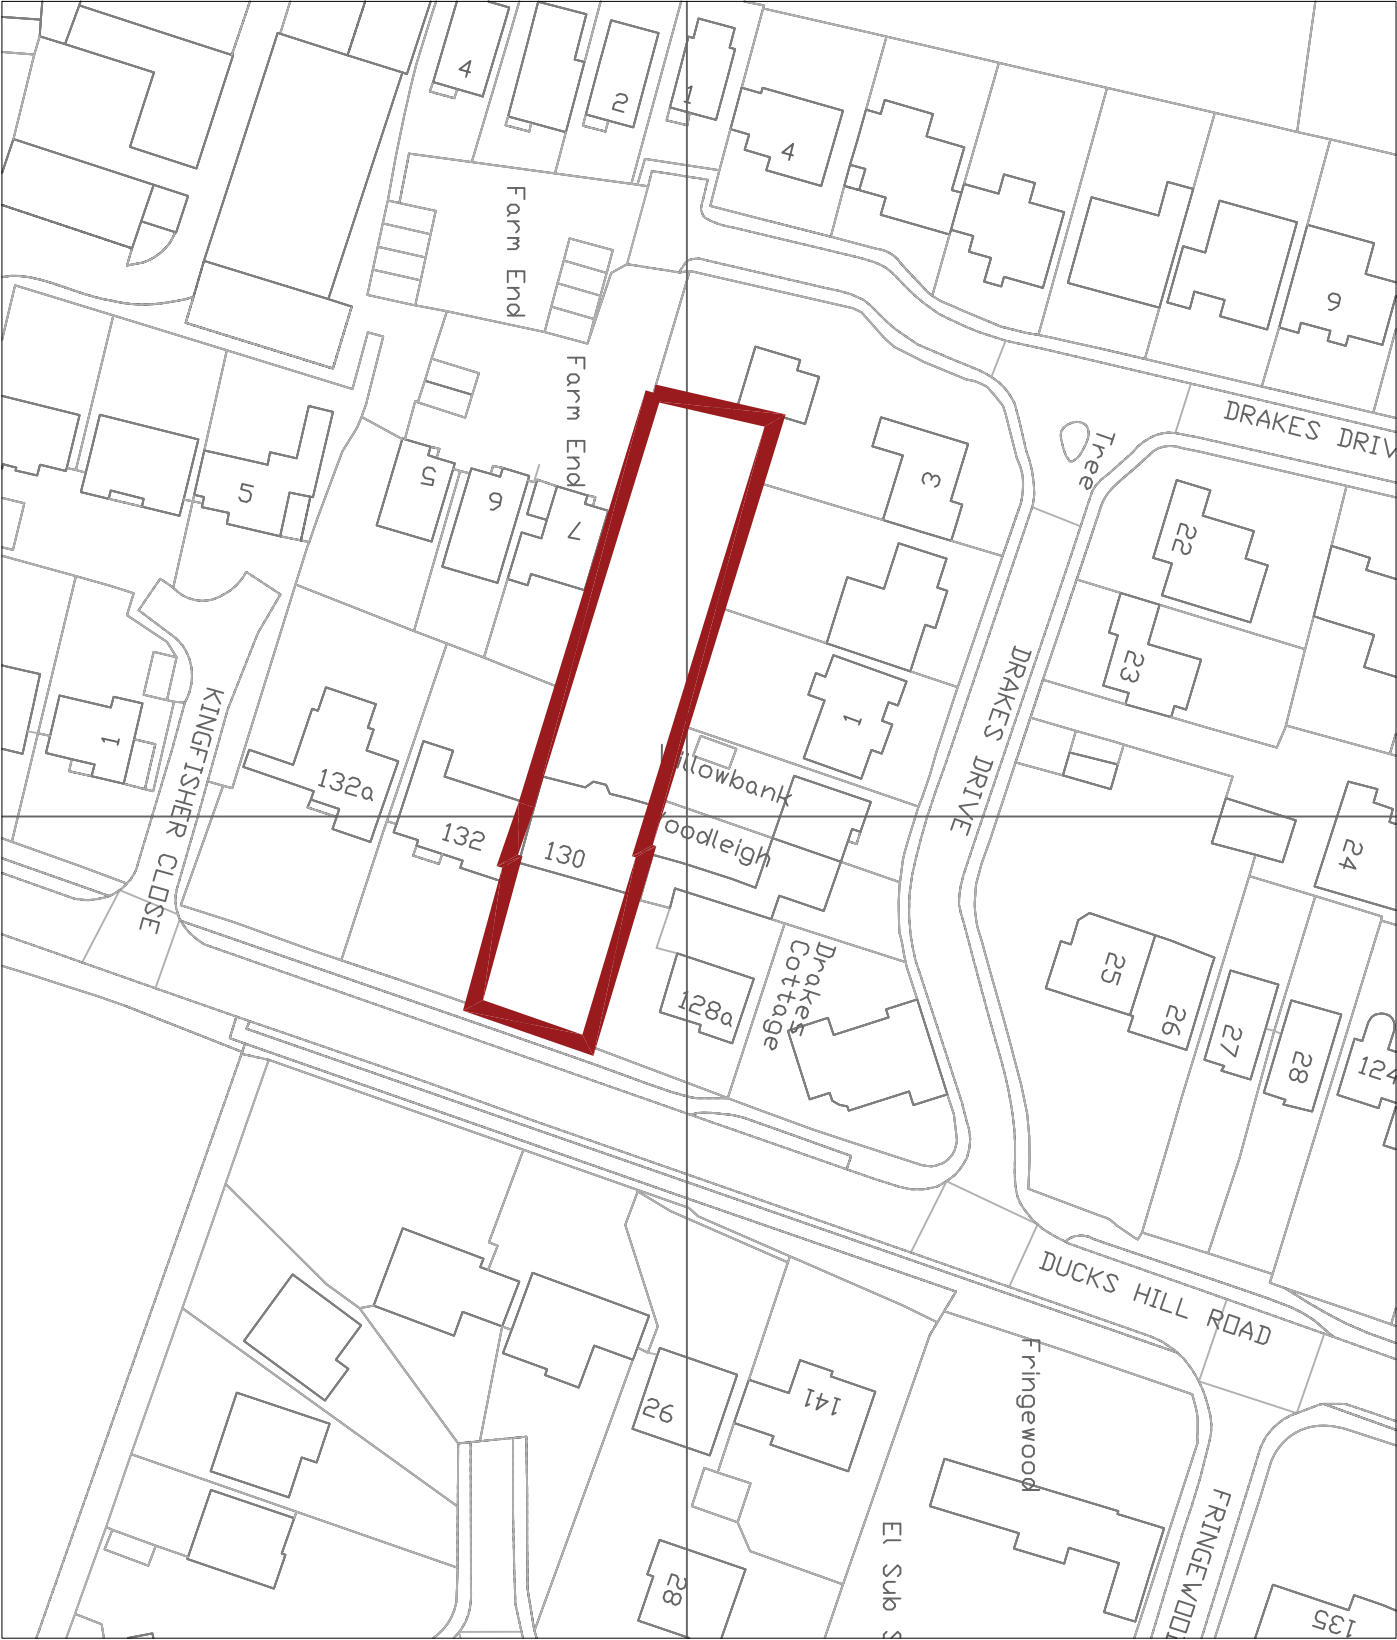

PLANNING

MDW
most design works ltd
25 Myrtlefield Close, Northwood, HA6 2XG
T: 077 358 6923

CLIENT
LAJJA & ALKESH HARIA

PROJECT
130 DUCKS HILL ROAD

TITLE
Site Location Plan

DRAWN	CHECKED	APPROVED
AA		
DATE	SCALE	REV
	1:1250 @ A4	
CAD FILE NAME		

DRAWN NO.
MDW2001 - 00 - 00