

EXISTING BUILDING PHOTOS



1 .



2 .



3 .


LOCATION MAP



4 .



5 .

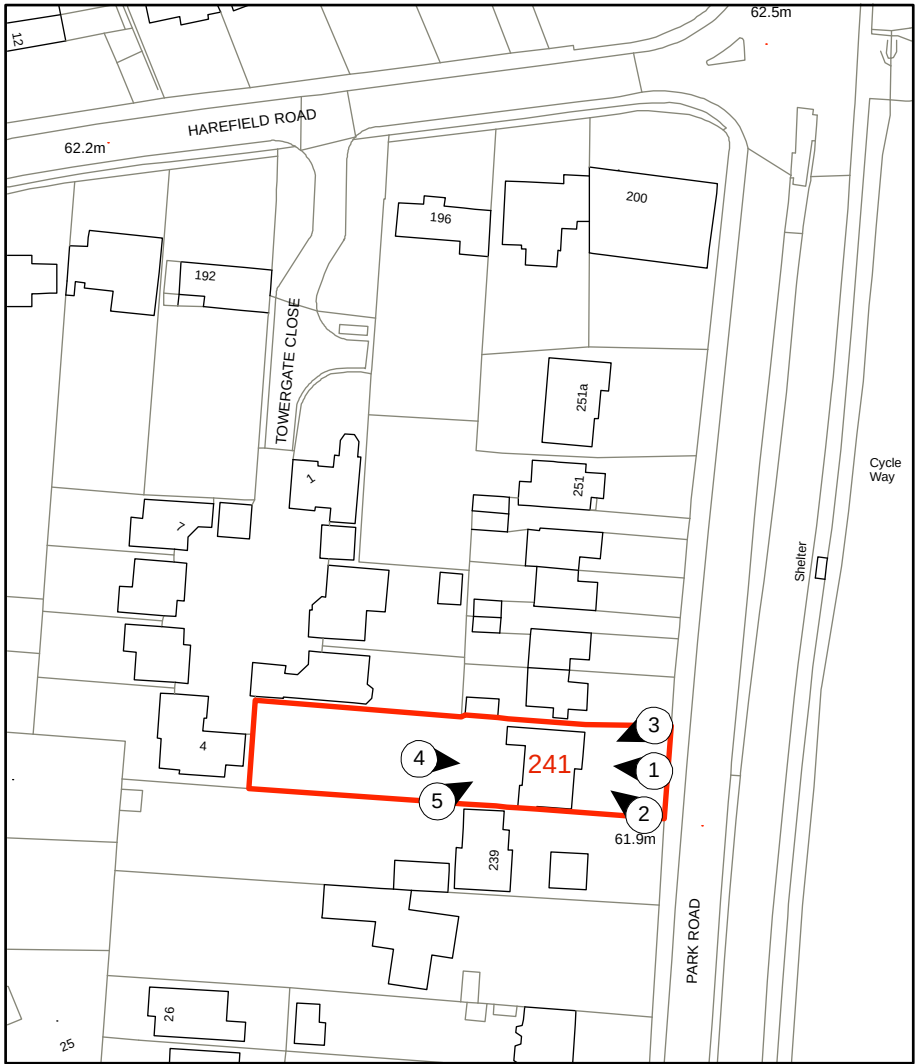

010m50m EXISTING SITE PHOTOS	PLANNING			PROJECT241 PARK ROAD UXBRIDGE MIDDLESEX, UB8 1NS.				DRAWING TITLEEXISTING SITE PHOTOS	
				CLIENTMR & MRS S JOSHI				SKETCH STUDIO ARCHITECTS 45 Drysdale Avenue Chingford London E4 7NL T: 07940 007838 E: simon.fancourt@gmail.com	
	24/05/19			First Issue for Planning					
				SCALE1 : 1250 @ A1DATE24/05/19DWG BYSFR					
				CHKD.-DWG NO.004-PL-012					
This drawing is the copyright of Sketch Studio Architects. Not to be reproduced, retained or disclosed to any unauthorised person either wholly or in part without written permission. Do not scale off this drawing. All indicated dimensions to be checked and verified on site by the contractor before commencement of any fabrication drawings or work whatsoever on site. Report any discrepancies to the Architect immediately. Drawings to be read in conjunction with relevant drawings and specification. © Sketch Studio Architects 2019				REV.- -					