




Scale 1:50

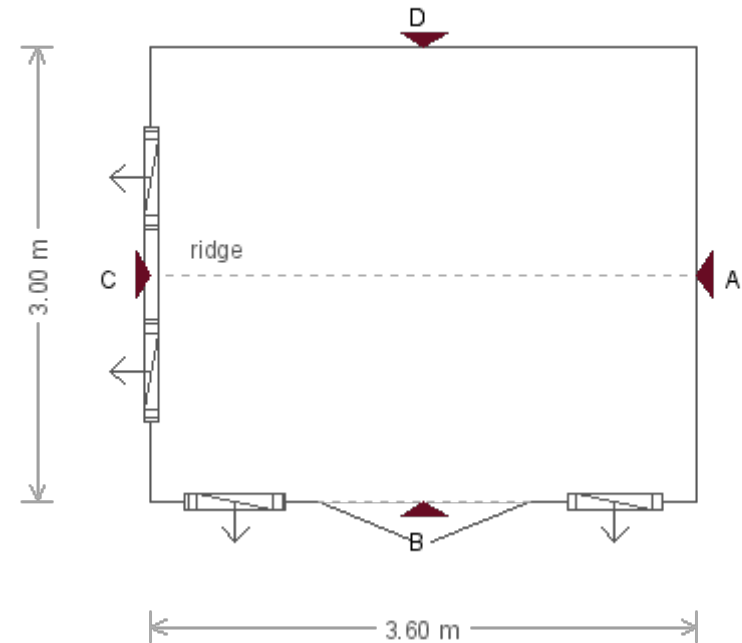

Customer Name	Carolyn Roberts	Building	3.0 x 3.6m Langham	CRANE GARDEN BUILDINGS 	
Customer Address	142 Evelyn Avenue Ruislip, Greater London, HA4 8AQ	Drawing Date	12th September 2021		
		Drawing Title	Plan View	Sheet	1/6

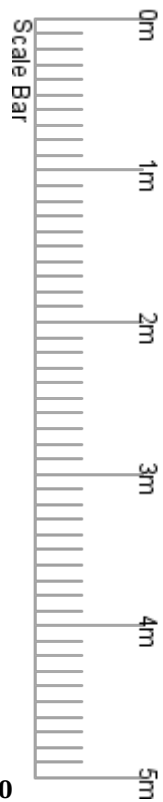


Scale 1:50

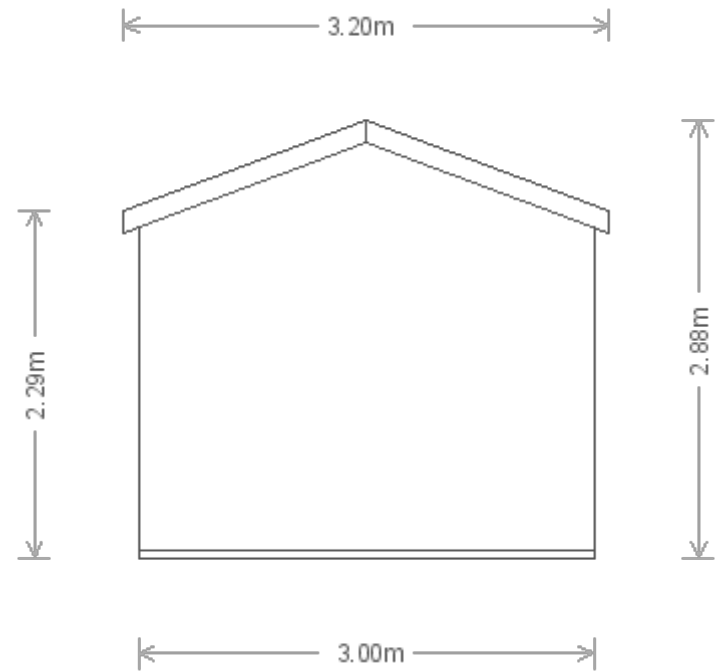


Customer Name	Carolyn Roberts	Building	3.0 x 3.6m Langham		
Customer Address	142 Evelyn Avenue Ruislip, Greater London, HA4 8AQ	Drawing Date	12th September 2021		
		Drawing Title	Elevation A View	Sheet	2/6




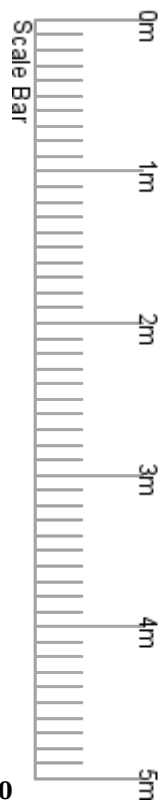


Scale 1:50

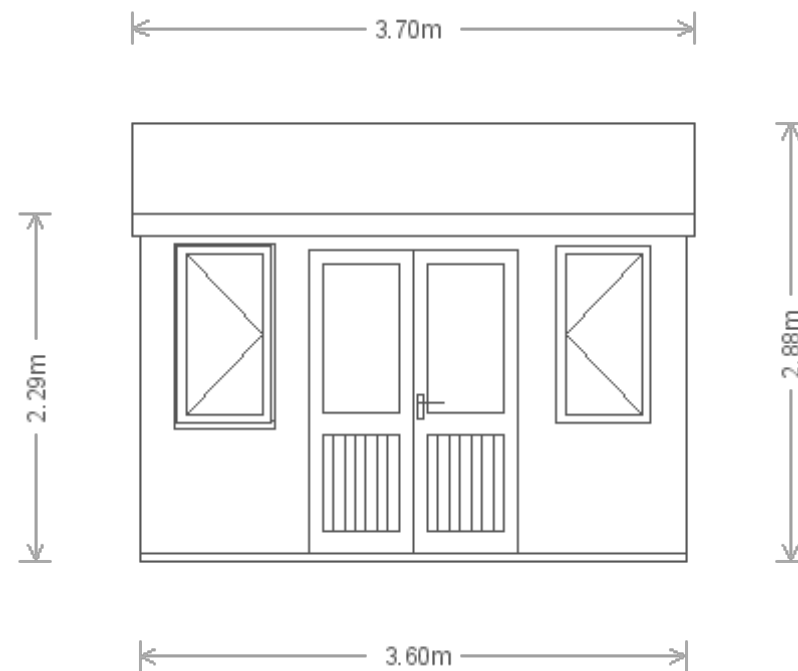


Customer Name	Carolyn Roberts	Building	3.0 x 3.6m Langham		
Customer Address	142 Evelyn Avenue Ruislip, Greater London, HA4 8AQ	Drawing Date	12th September 2021		
		Drawing Title	Elevation B View	Sheet	3/6

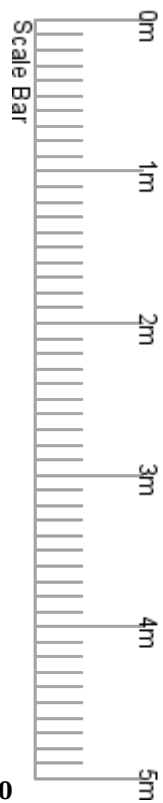


Scale 1:50

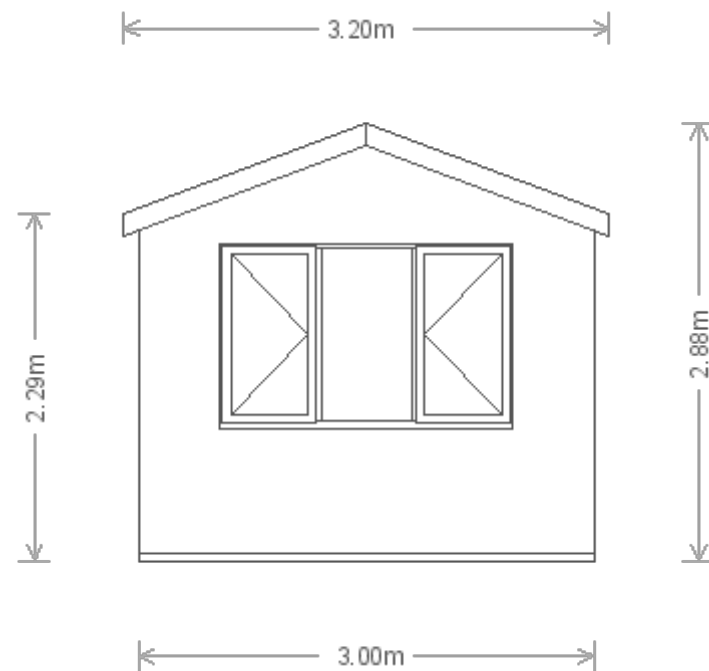


Customer Name	Carolyn Roberts	Building	3.0 x 3.6m Langham	CRANE GARDEN BUILDINGS 	
Customer Address	142 Evelyn Avenue Ruislip, Greater London, HA4 8AQ	Drawing Date	12th September 2021		
		Drawing Title	Elevation C View	Sheet	4/6

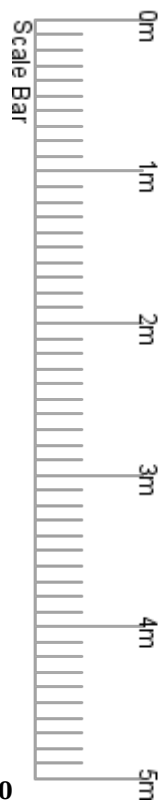

Scale 1:50

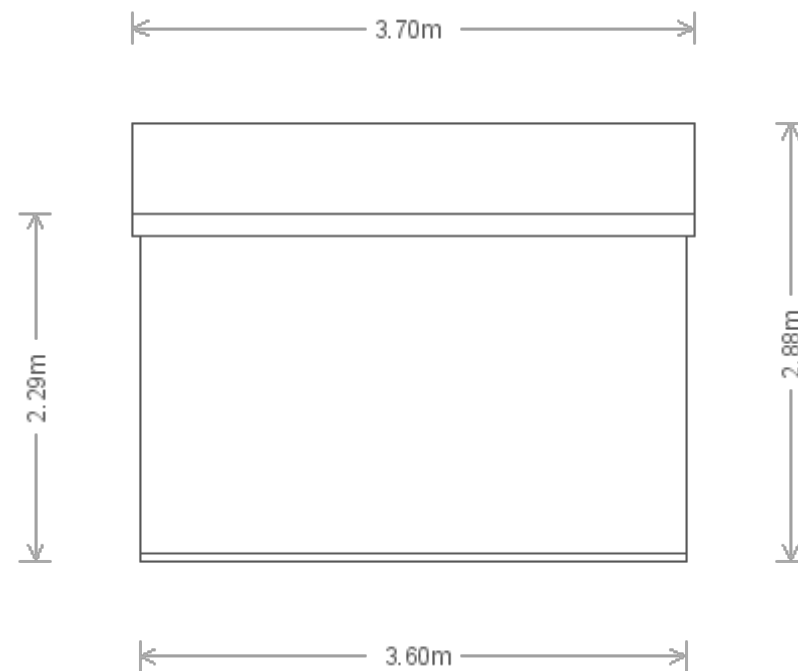

 Customer Name	Carolyn Roberts	Building	3.0 x 3.6m Langham	CRANE GARDEN BUILDINGS	
Customer Address	142 Evelyn Avenue Ruislip, Greater London, HA4 8AQ	Drawing Date	12th September 2021		
		Drawing Title	Elevation D View	Sheet	5/6

Details

Materials

- Cladding Material - Swedish Redwood Shiplap
- Roof Material - Red Slate Composite Tiles
- Door and Window Frame Material - Swedish Redwood
- Doors - Hemlock
- Building Colour - Lizard

Customer Name	Carolyn Roberts	Building	3.0 x 3.6m Langham		
		Drawing Date	12th September 2021		
		Drawing Title	Details	Sheet	6/6