



Tree Survey Drawing Key

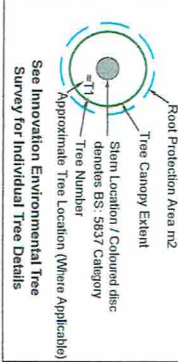

KEY

- Tree Category
- U
 - C
 - B
 - A
- Application Boundary
- Tree to be Removed
 - Protective Fencing

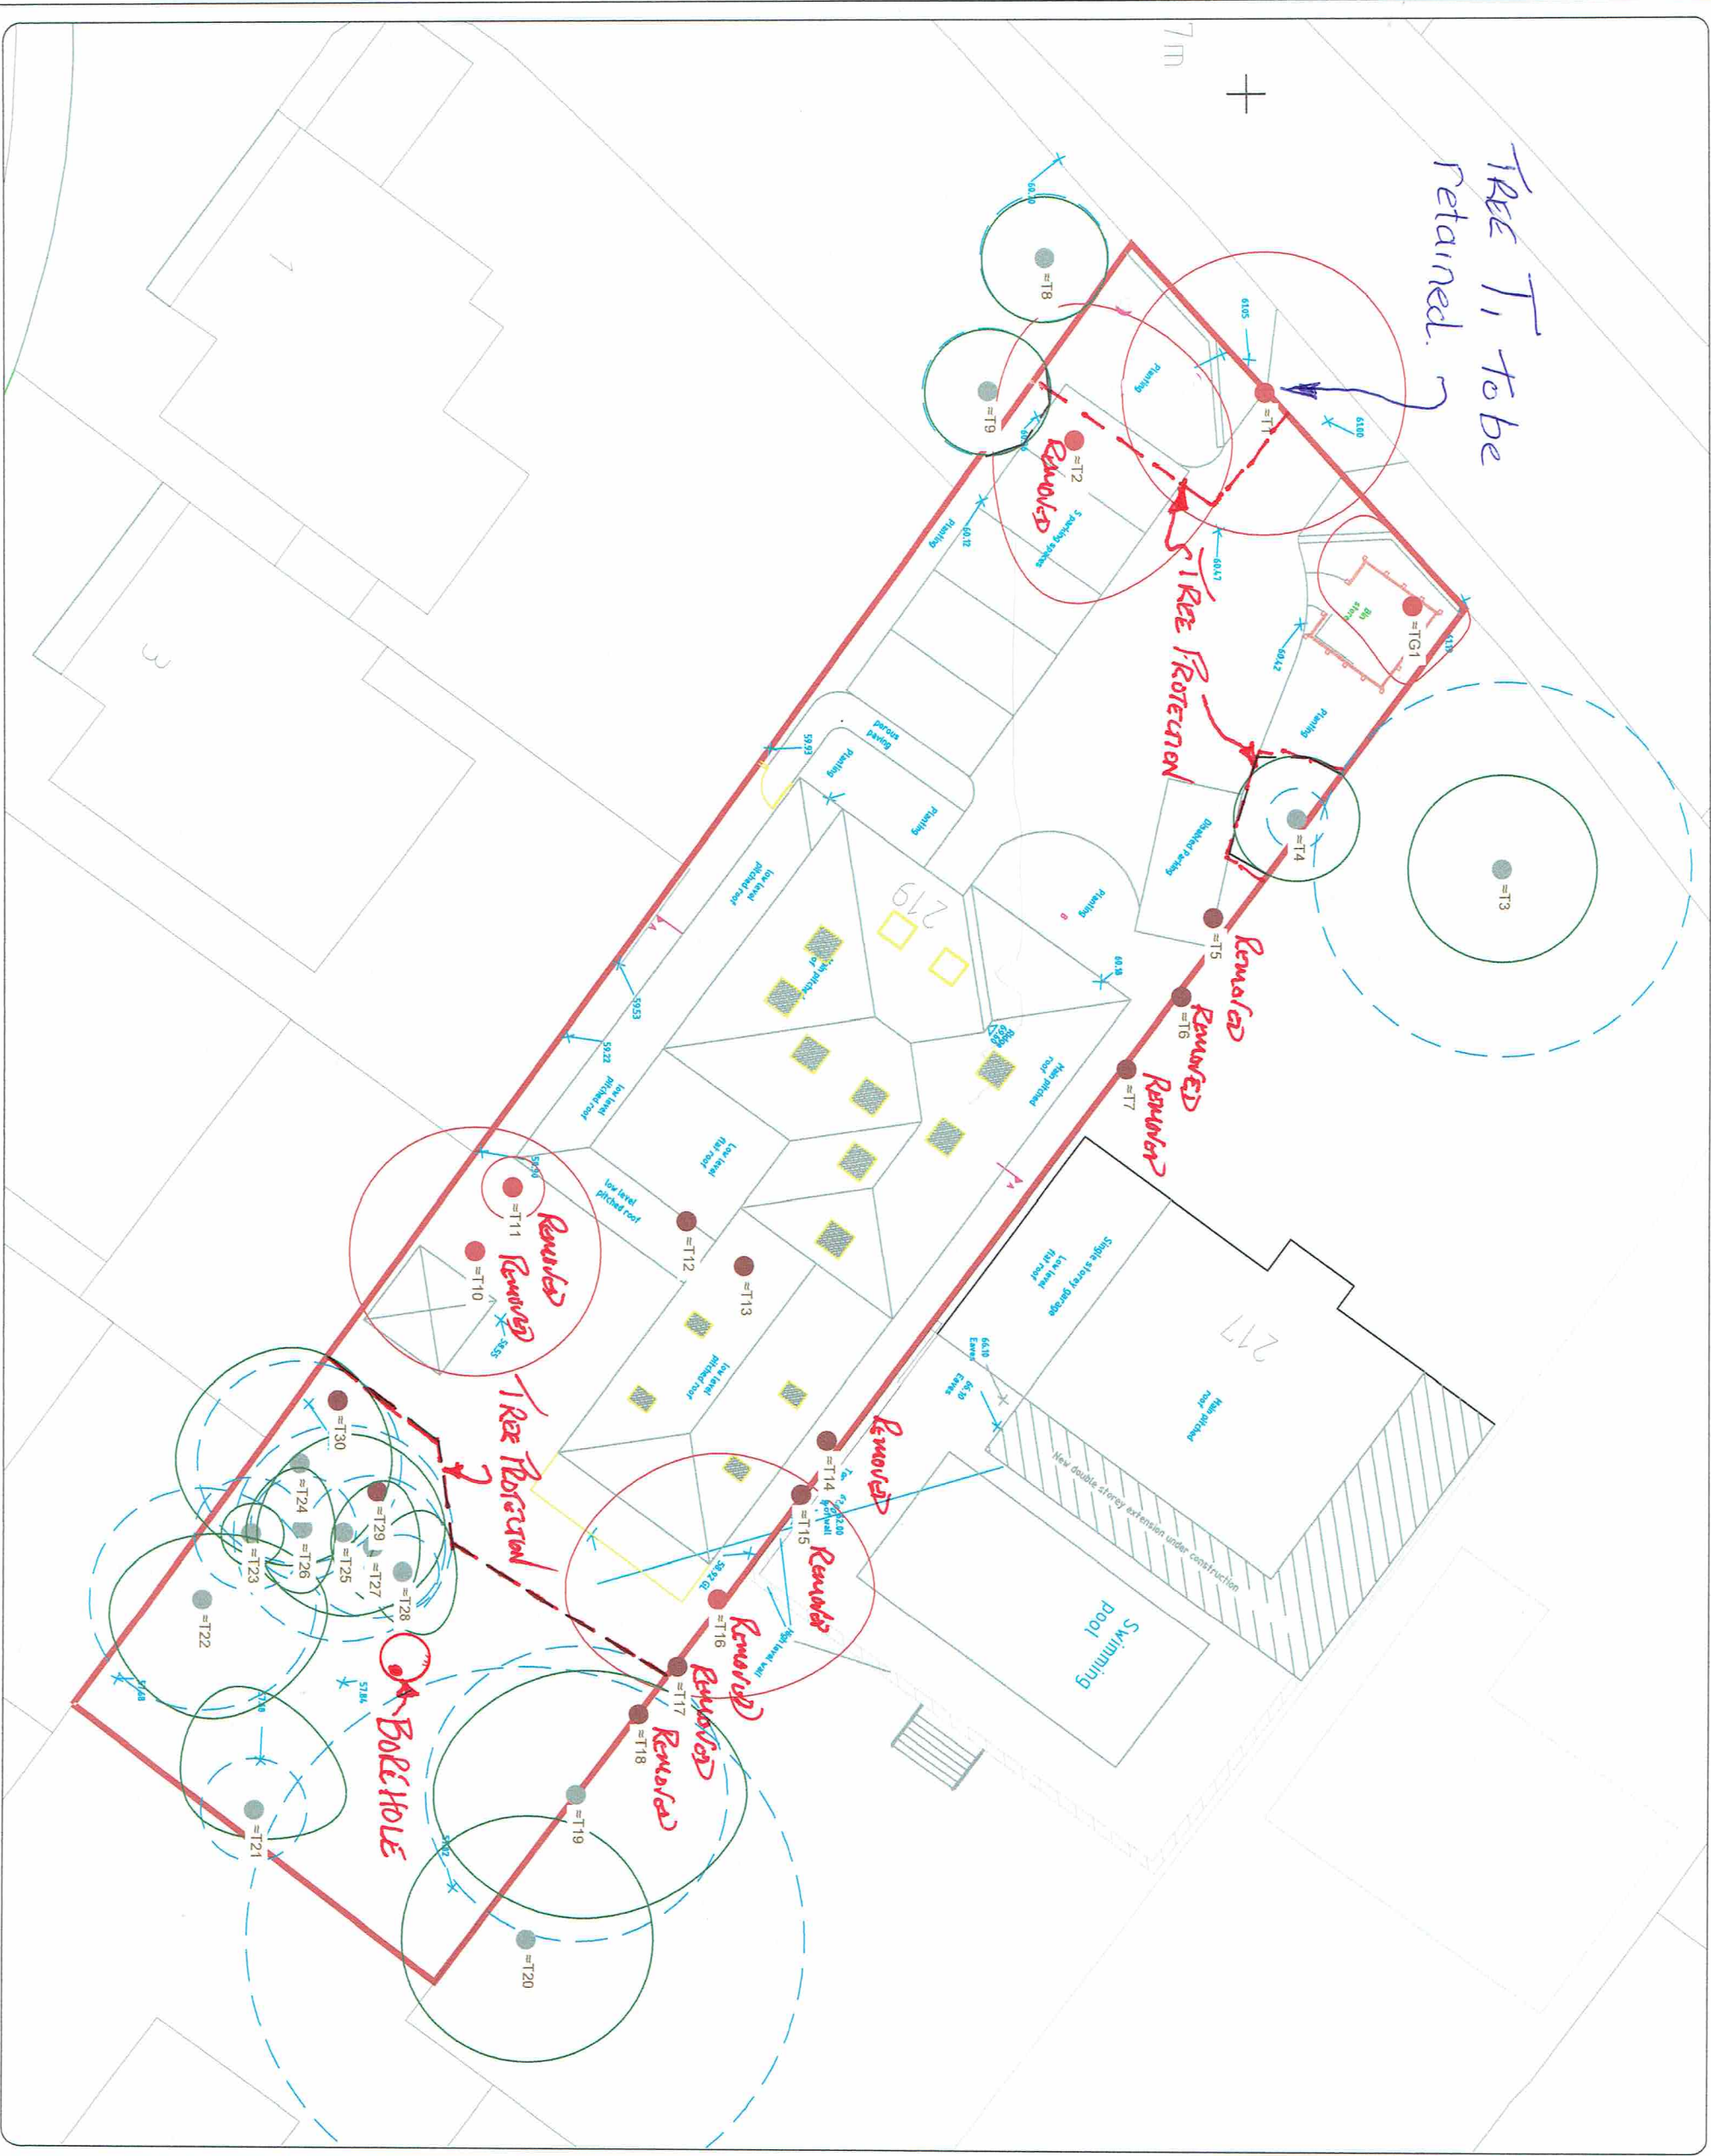

Environmental Services
Unit 4, Linnel Court,
Cawledge Business Park
Ainwick NE66 2GD
T: +44 (0) 330 380 1036
F: +44 (0) 330 380 1038
E: office@innovation-environmental.co.uk
W: www.innovation-environmental.co.uk

A. Preliminary GP Apr 2018 G.Peters
REV AMENDMENTS DRAWN DATE AUTHD

PROJECT
219 Swakeleys Road, Uxbridge,
Middlesex, UB10 8DP

CLIENT
Mr Nigel Gornall

TITLE
Tree Protection Plan (TPP)

Job No	Scale	Drawn No	Revision
328862	1:200 @ A3	14403/02	B
Date	Type	GIS/TPP	14403.v1
13/04/2018			

Innovation Group