


Location Plan 1:1250

For Planning Purposes only

ADDRESS 26 Copthall Road East Ickenham UB10 8SD		
DRAWING TITLE Location Plan / Block Plan		
PROPOSAL Single storey detached garage partially completed (retrospective)		
SCALE as shown	DATE Sept 20	REV
DRAWING NUMBER L.02		

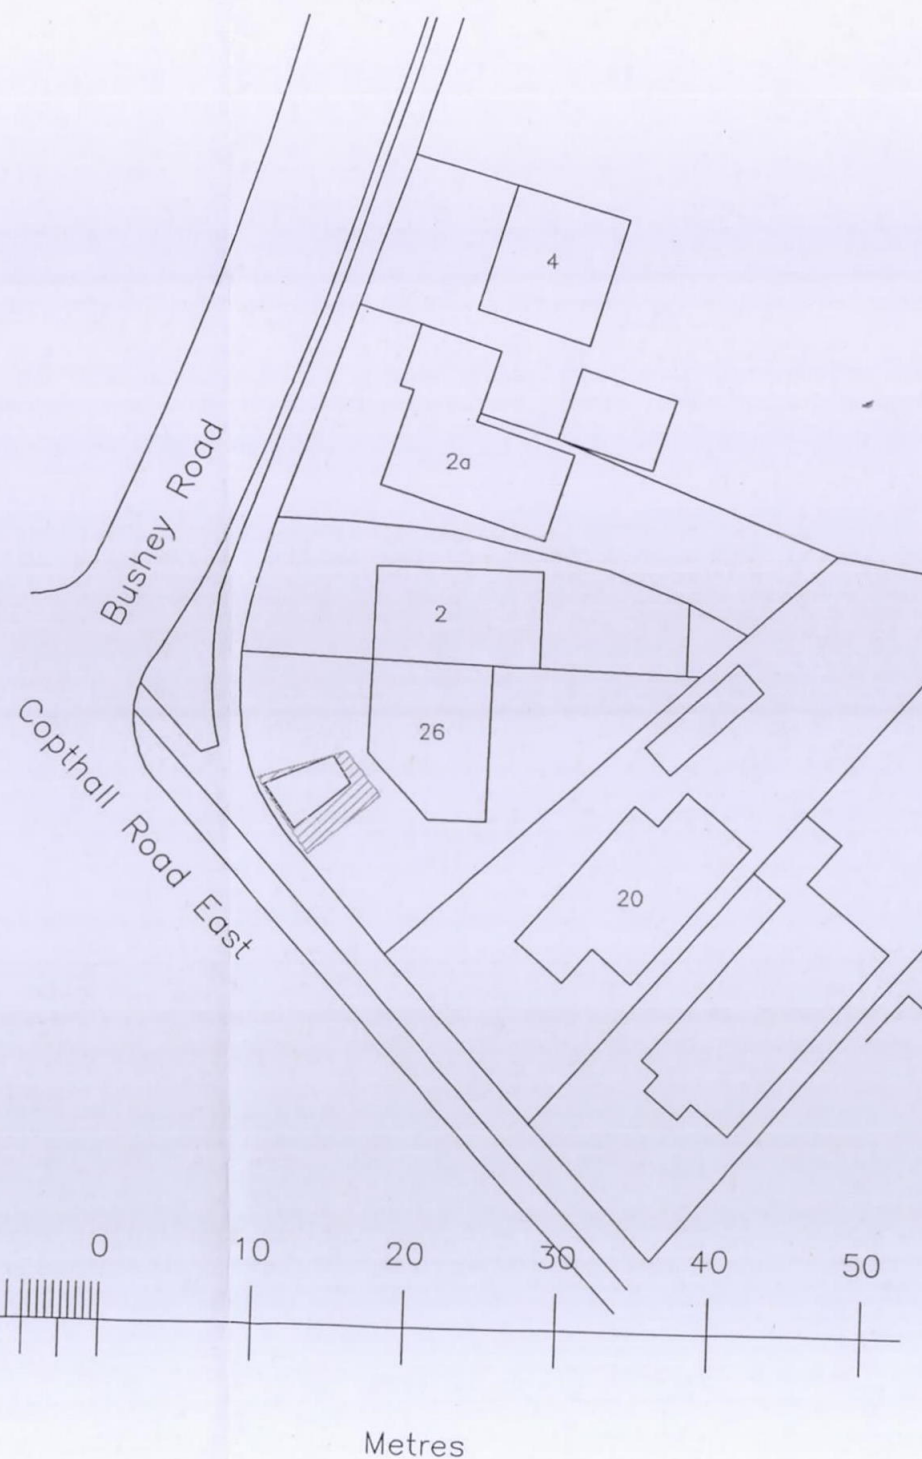

Block Plan 1:500

28 SEP 2020