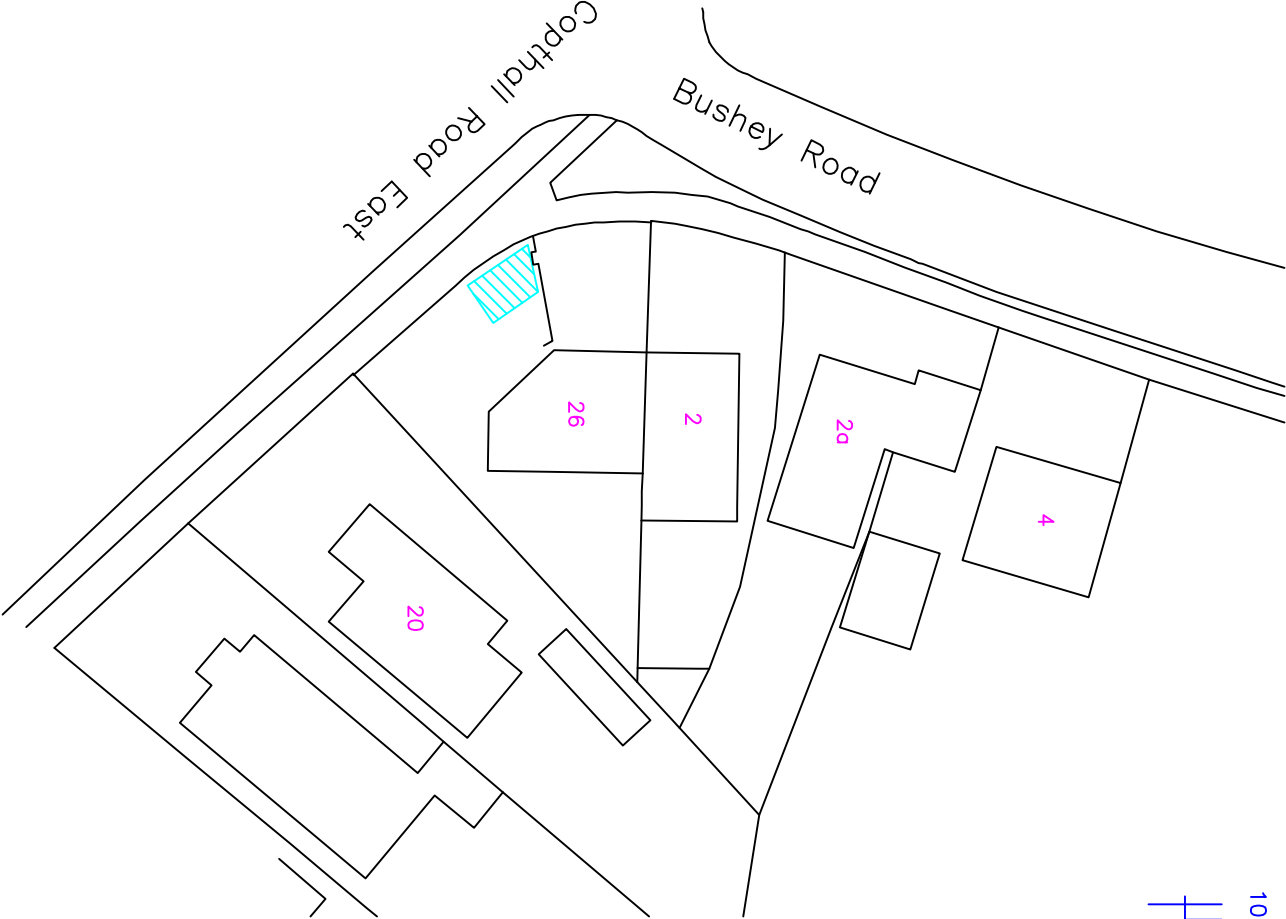
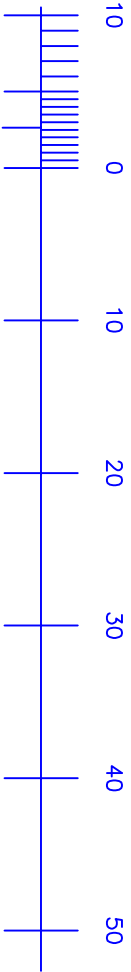


For Planning Purposes only

ADDRESS 26 Copthall Road East Ickenham UB10 8SD		
DRAWING TITLE Block Plan		
PROPOSAL Single storey detached replacement outbuilding		
SCALE 1:500	DATE Dec 21	REV
DRAWING NUMBER L.03		