


Ref. No. 10279/APP/2015/3193

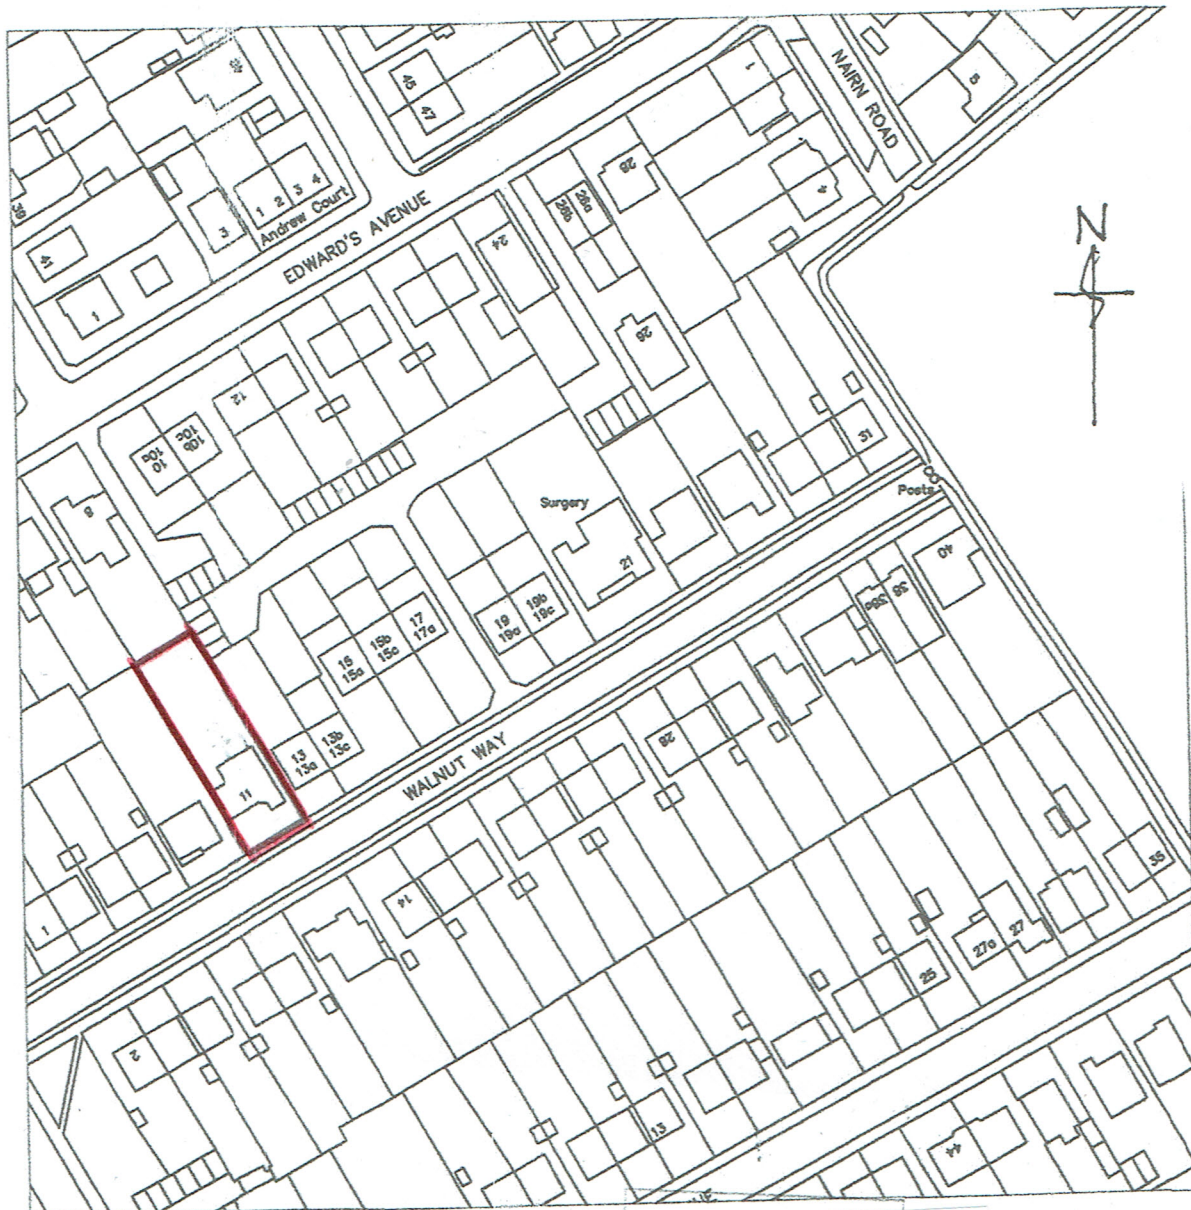

LOCATION PLAN
SCALE 1:1250

PROPOSED DWELLING HOUSE
AT No. 11 WALNUT WAY
RUISLIP
MIDDLESEX HA4 6TA

Dwg. No. 11/100