

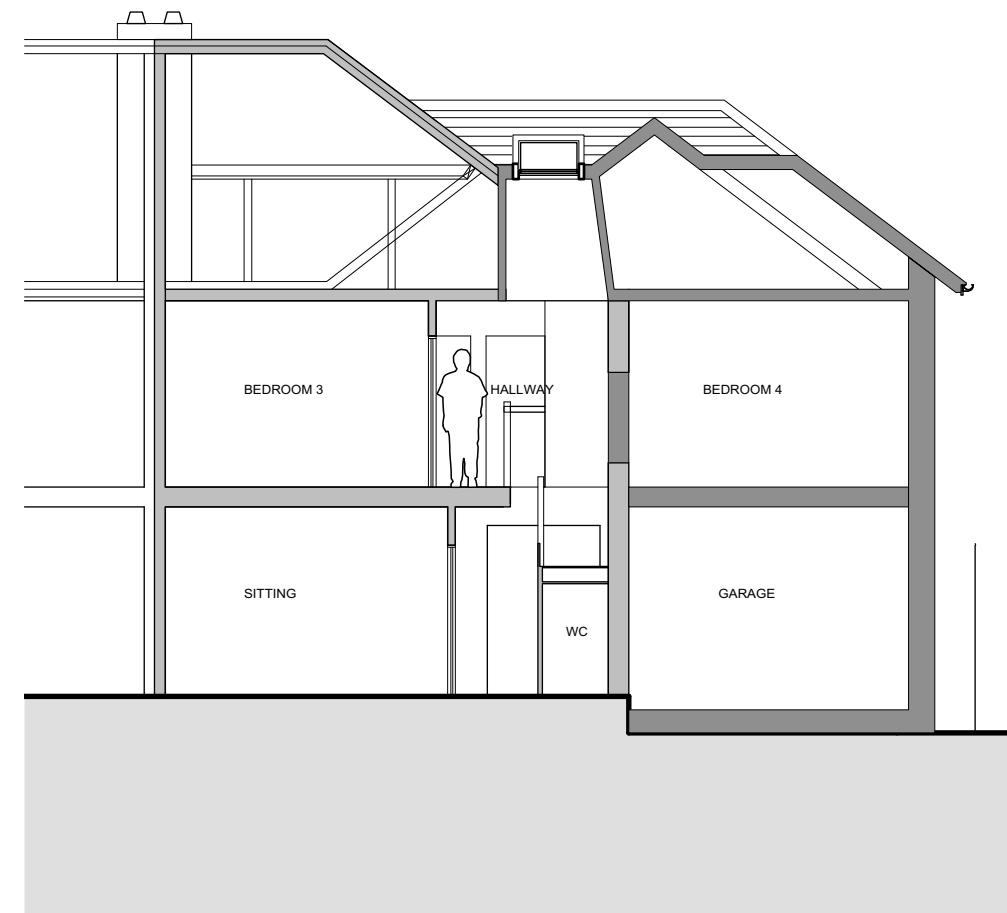
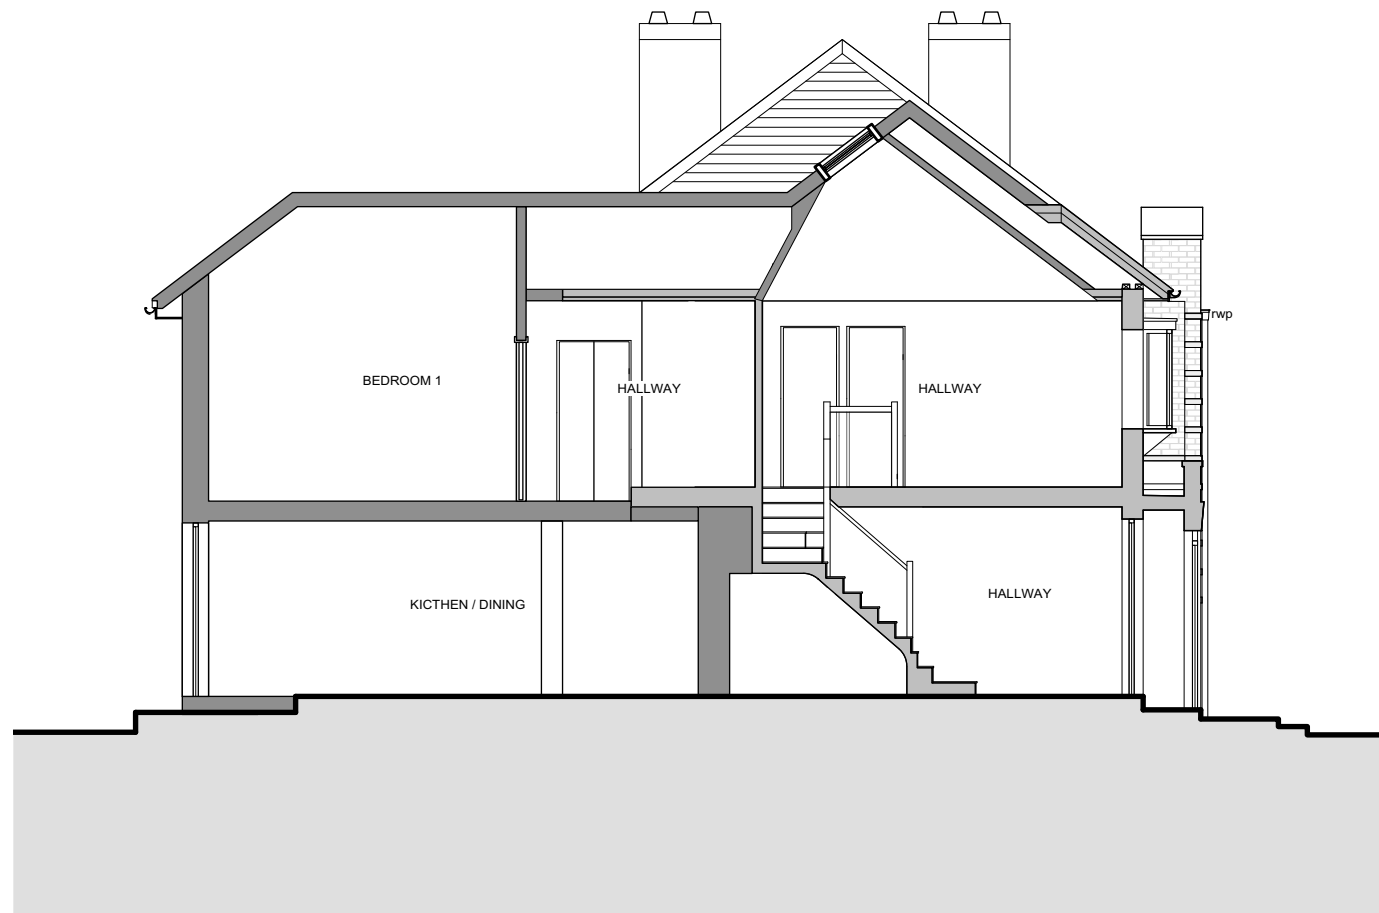


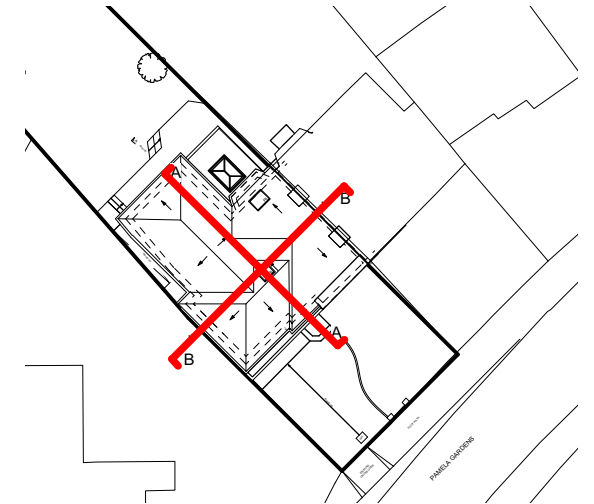

Proposed Section A-A
Scale 1:100

Proposed Section B-B
Scale 1:100

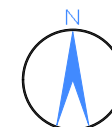

AMENDMENT: A:				DATE 00.00.00	
Status		PLANNING			
Job no / drawing no		Job title			
687 P 04		3 PAMELA GARDENS			
Drawing title		hetreed ross architects			
Proposed Sections		hra			
Date	Sheet	Scale	Drawn by	Checked by	
10-06-21	A3	1:100	PJ	JH	
					www.hetreedross.com 01225 755867
All dimensions to be checked on site. Print Drawing in colour. Refer to CDM Sheet 687/CDM					
Do not scale					

