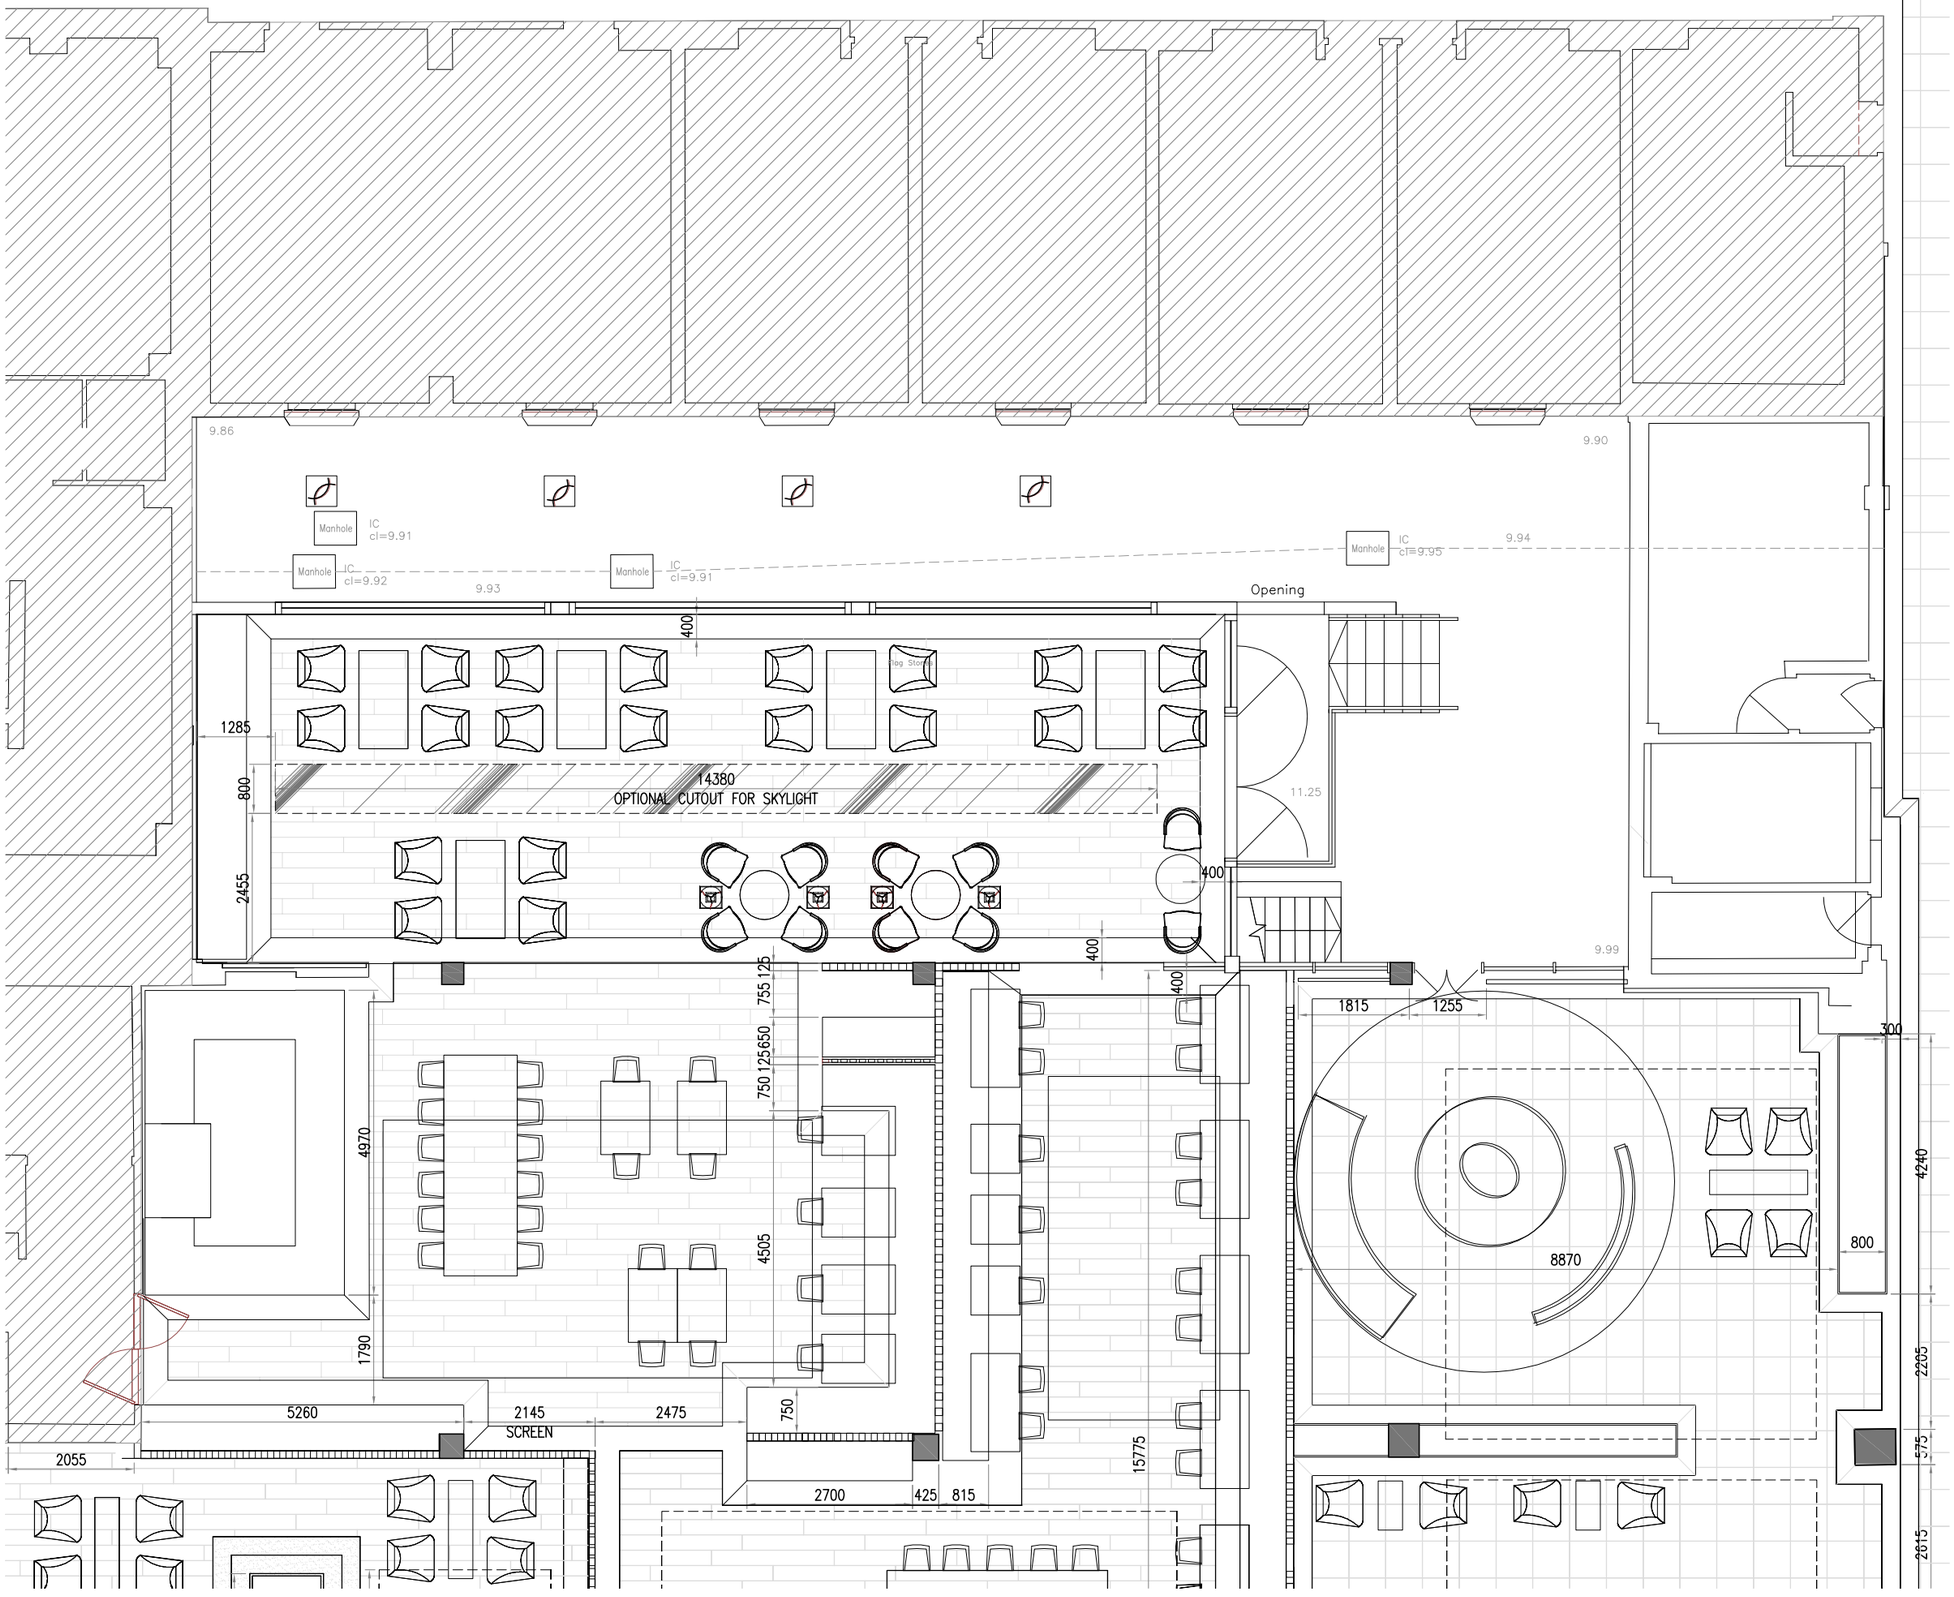

SCALE 1m 5m

N W E S

LEACH RHODES WALKER
ARCHITECTS

SHERATON HEATHROW HOTEL
WEST DRAYTON

Site 3 - Proposed Extension Plan

Drn By:	UA	Auth By:	AF	Date:	07 Sept 2011
Drg No:	7090-L(20)12	1:100@A3		Rev:	

LEACH RHODES WALKER
Riverside Manchester M3 5AA
t: +44 (0) 161 833 0211 f: +44 (0) 161 832 7757
e: info@lrw.co.uk www.lrw.co.uk

File loc: L:\7090 Sheraton Hotel\Drawings\plotfile\LRW-7090-(20) 12 Site3 Proposed Extension Plan Printed By: Umar Asam