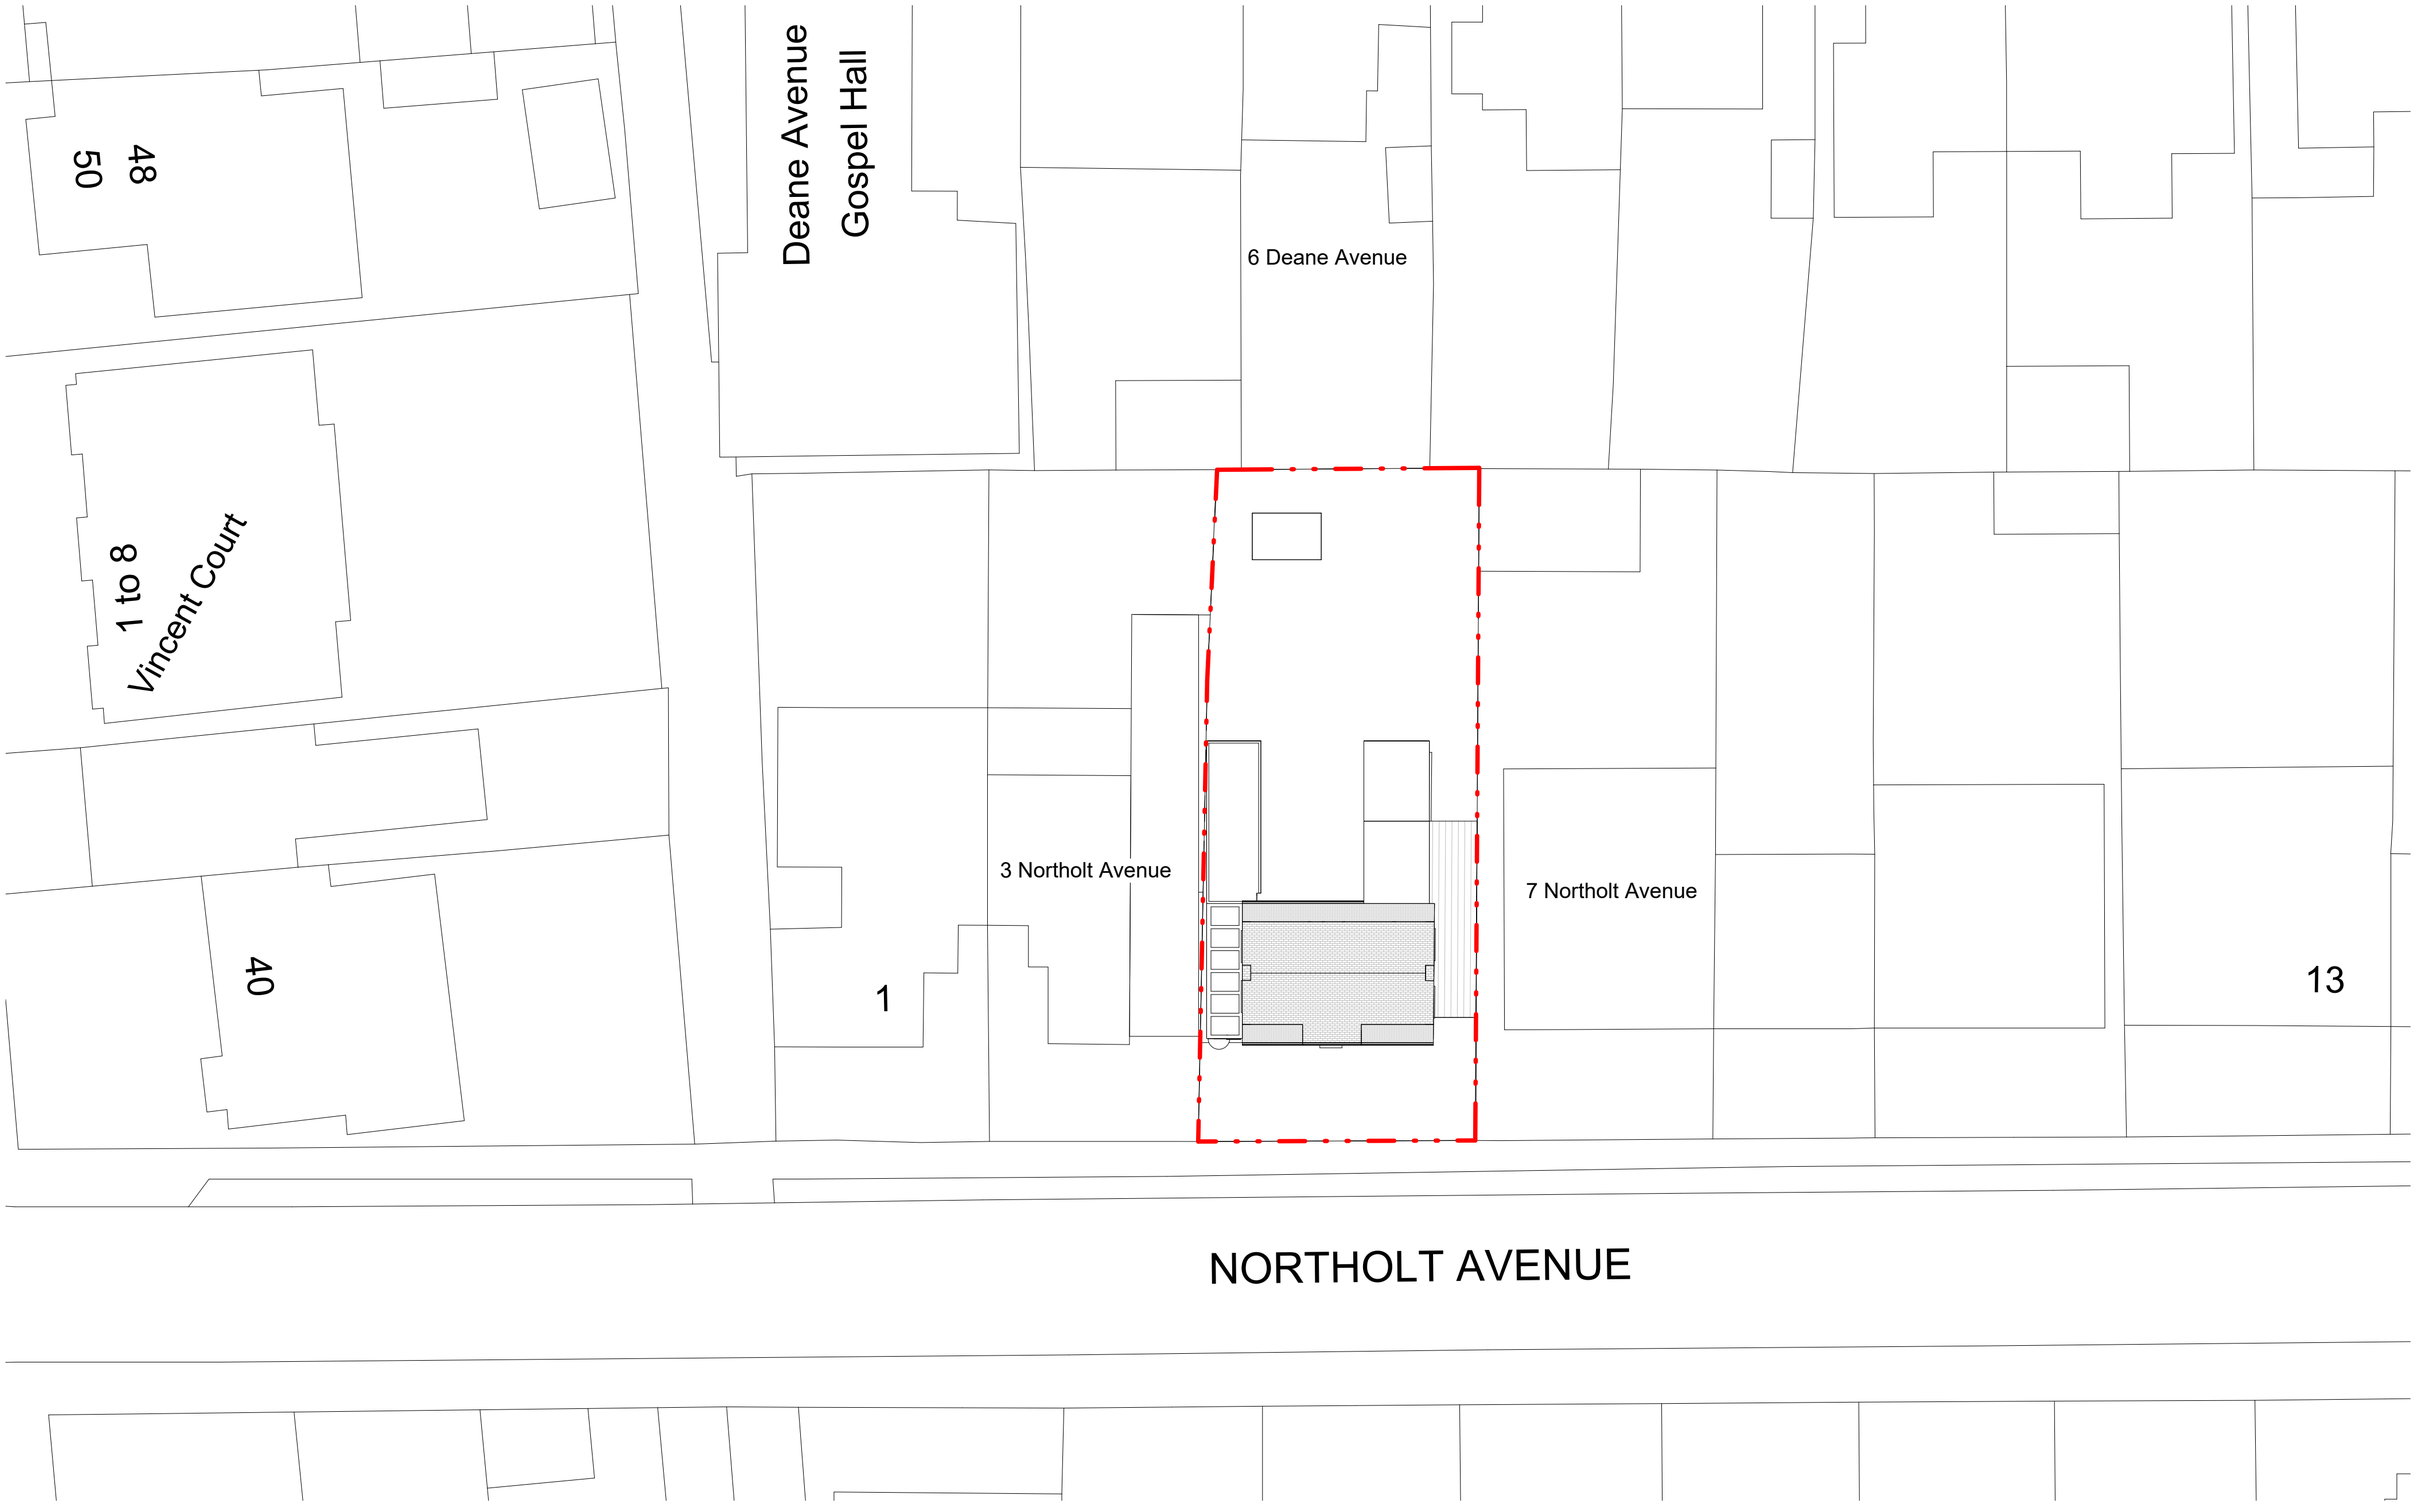

N

0 m

1:200

Site Boundary

Victoria + Partners

victoriaandpartners.co.uk
victoriaandpartners@gmail.com

COPY RIGHT RESERVED

V+P

CODE	STATUS	PURPOSE OF ISSUE
		For Planning application Only

PROJECT

5 Northolt Avenue, Ruislip, HA4 6SS

SHEET

Site Plan

CLIENT

Matthew Yau

Date	Project number	Scale (@ A2)
Dec 2024	8001	As indicated

Drawing number	REV
A002	