


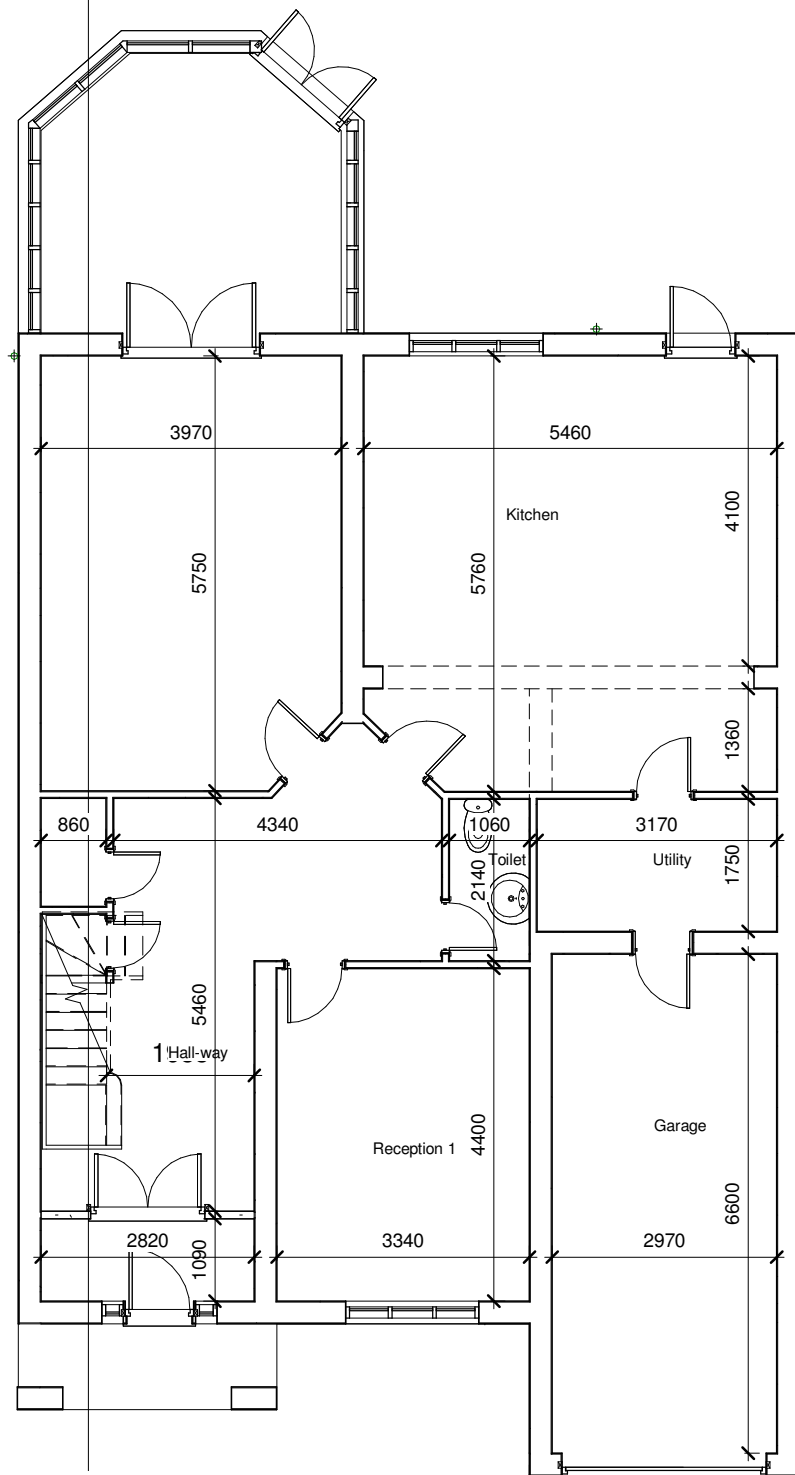


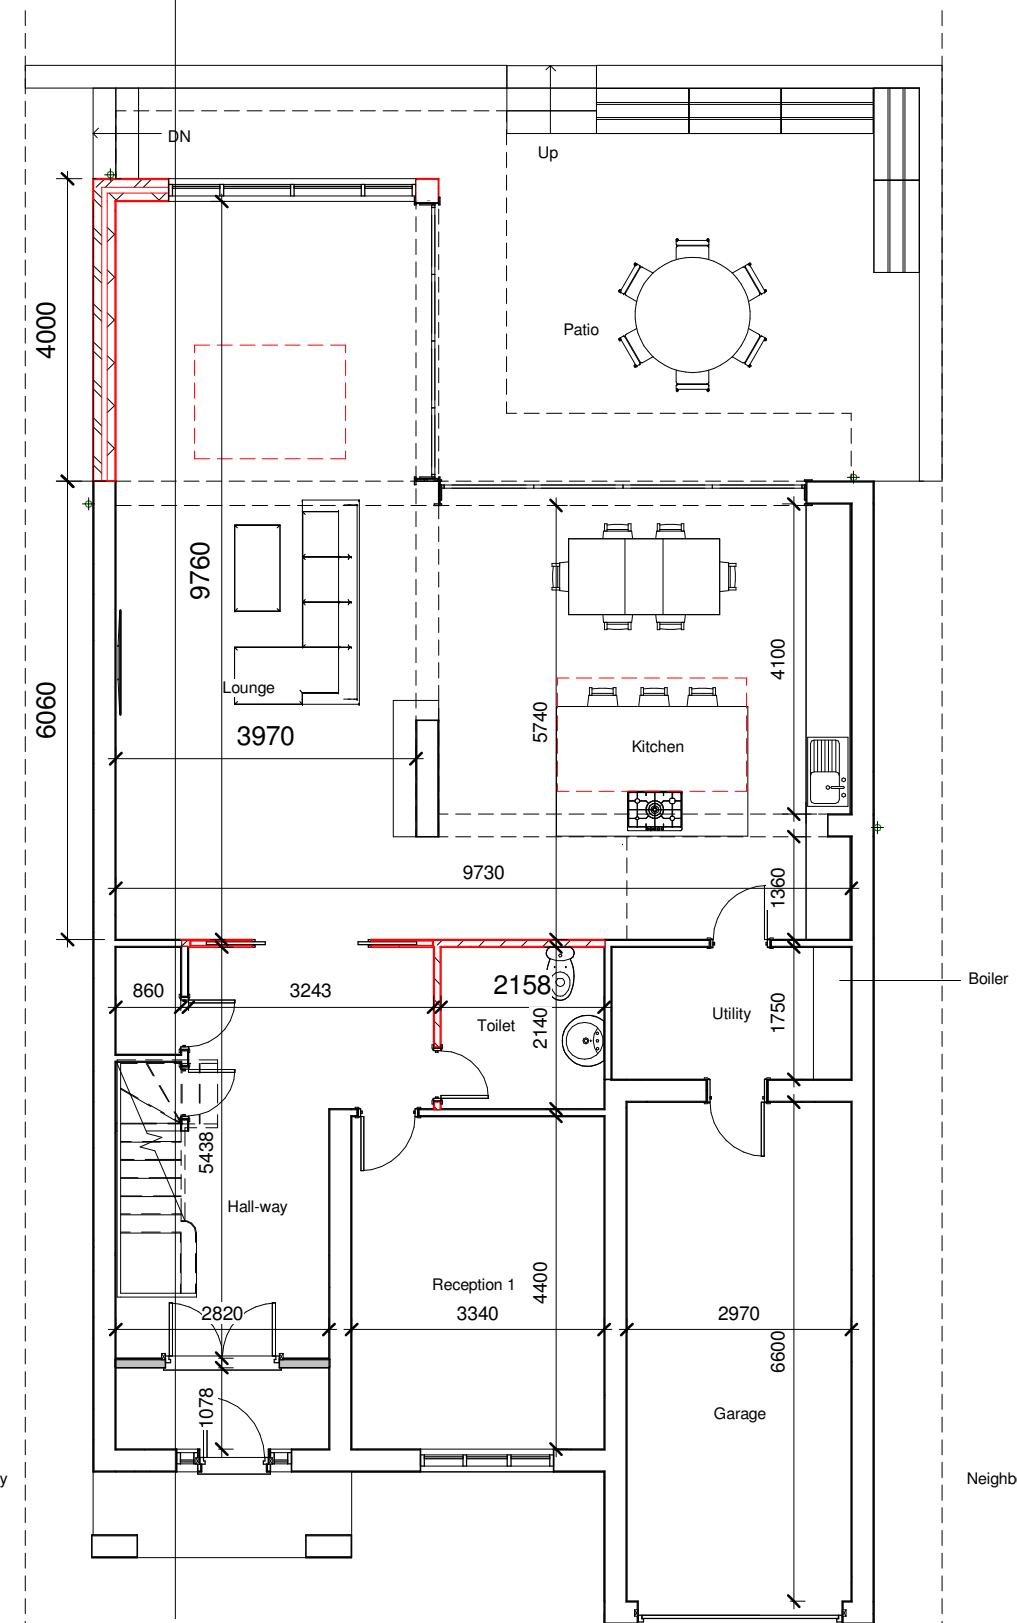


Existing Ground Floor Plan

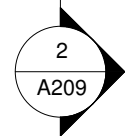



Proposed Ground Floor Plan

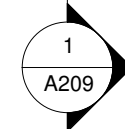


0 5 10 m

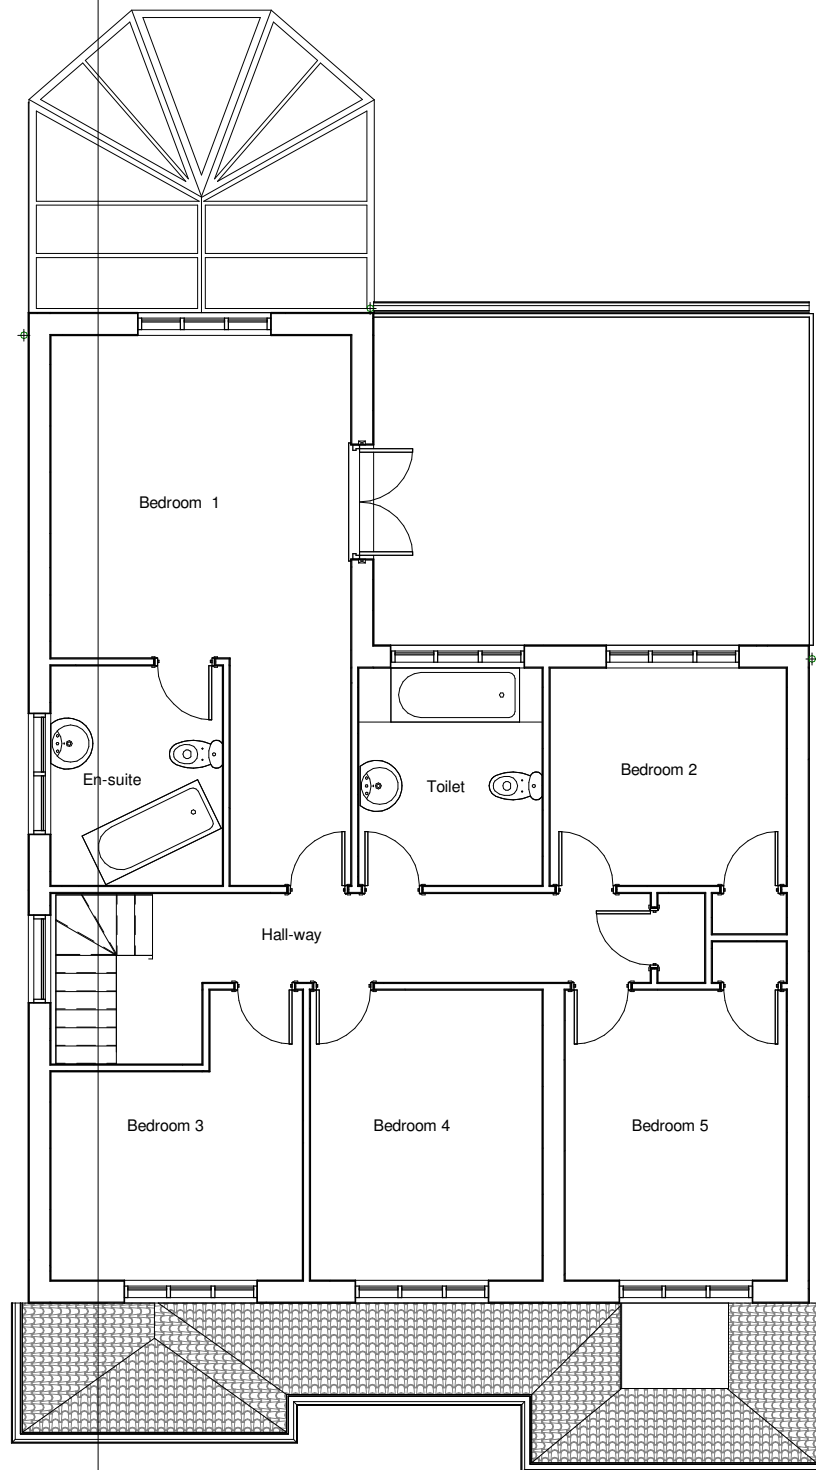


Existing 1st Floor Plan

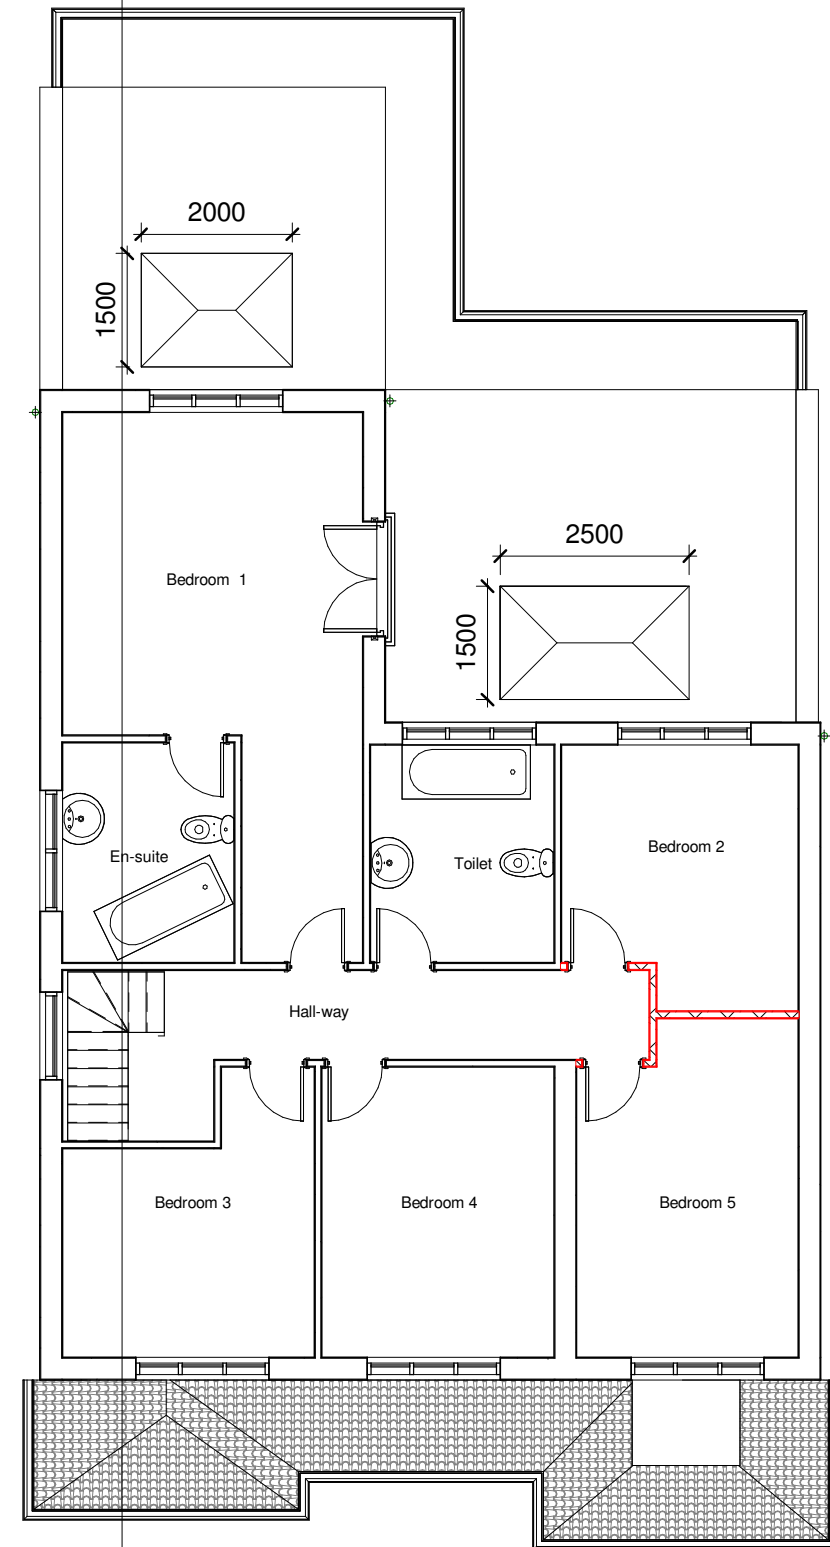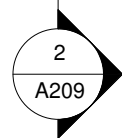



Proposed 1st Floor Plan

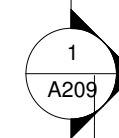


0 5 10 m

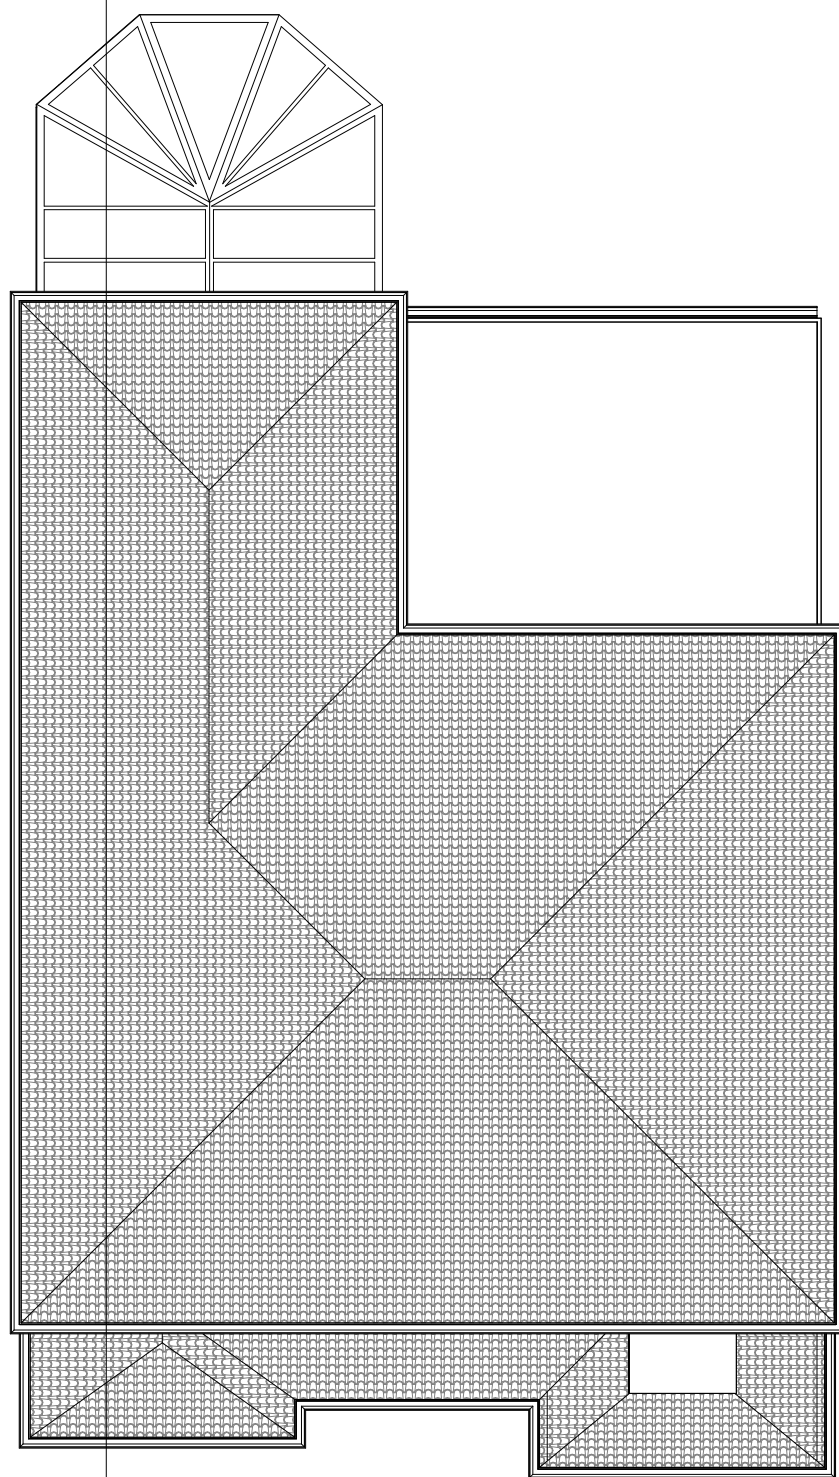

Existing Roof

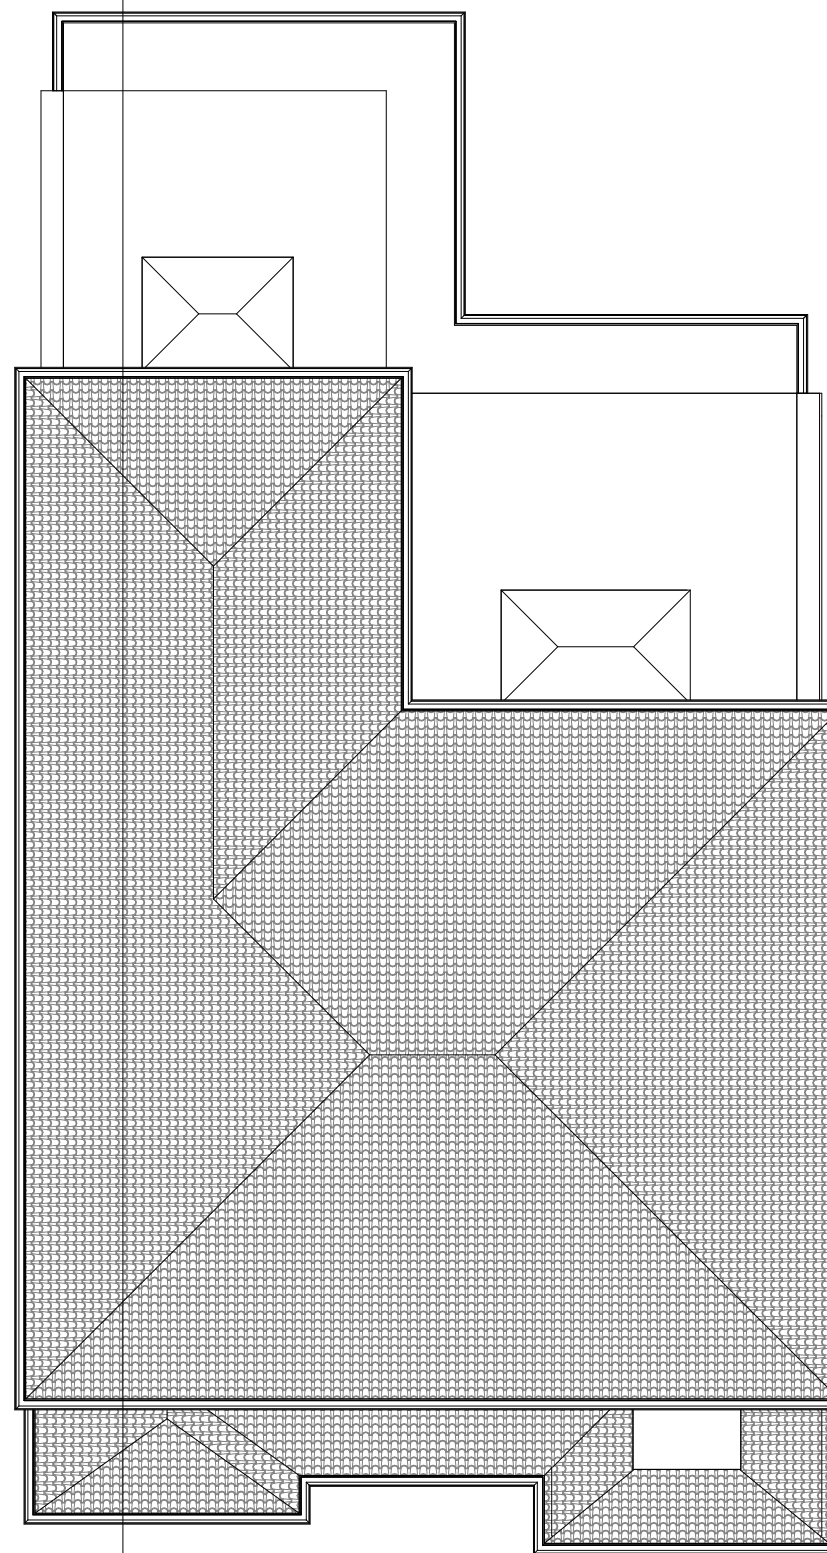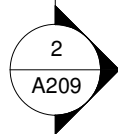

Proposed Roof

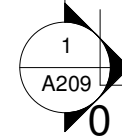

0

5


10 m



Existing front elevation



Proposed front elevation

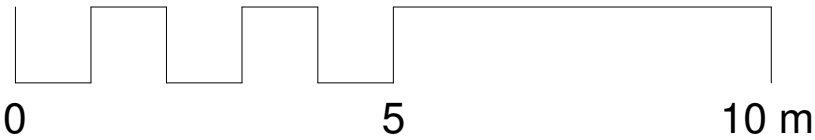





Proposed rear elevation




Existing rear elevation

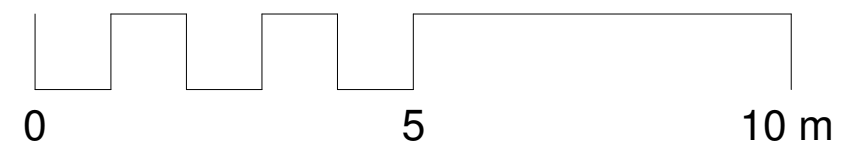


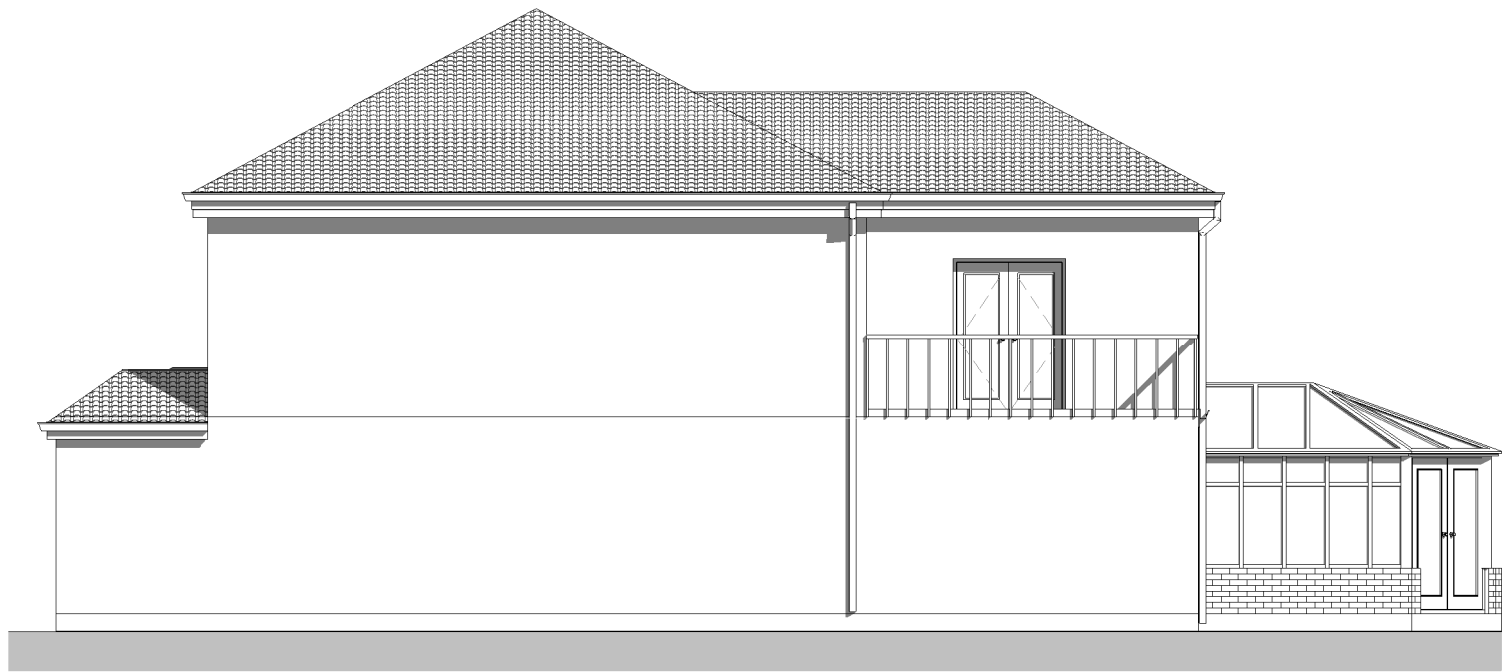


Existing South elevation

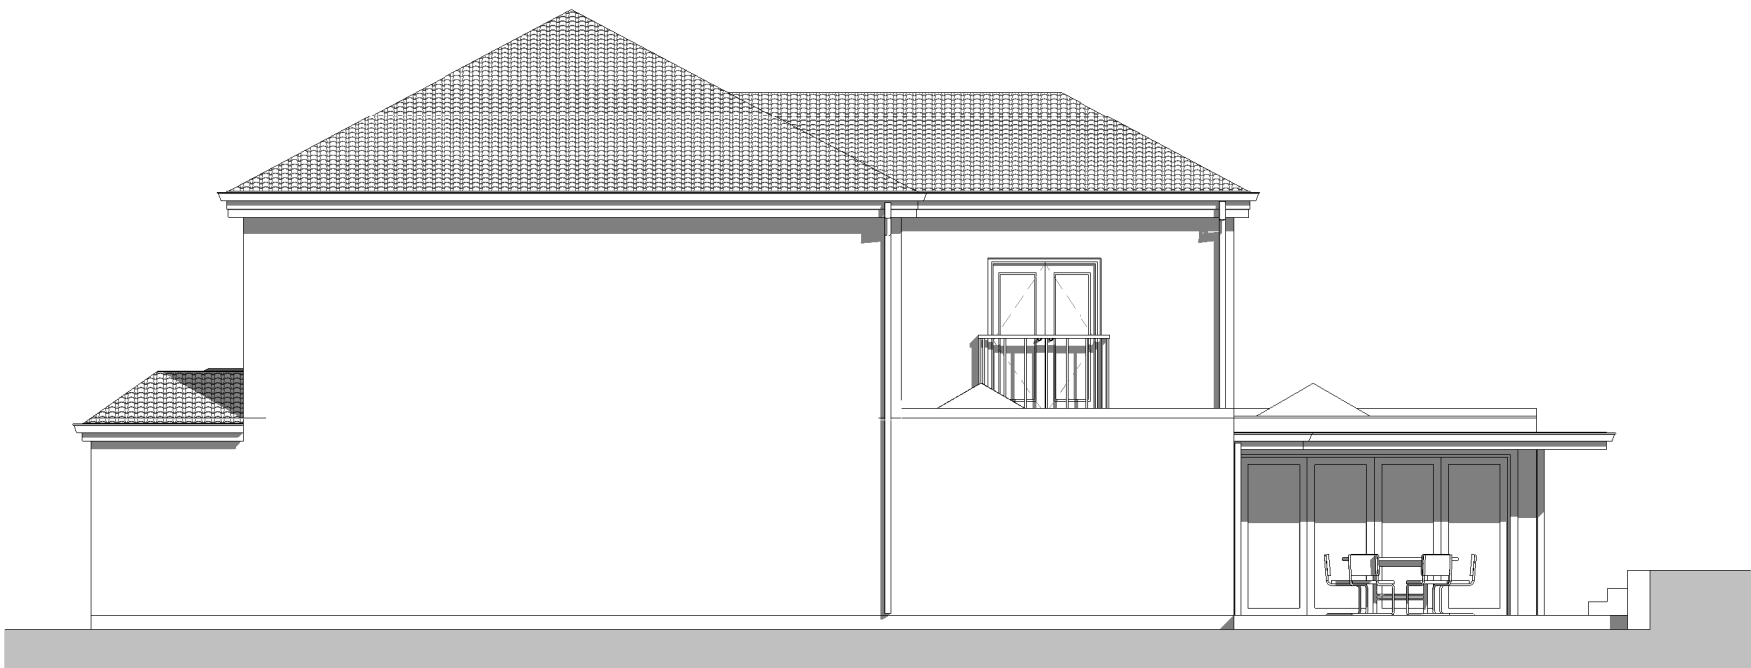


Proposed South elevation

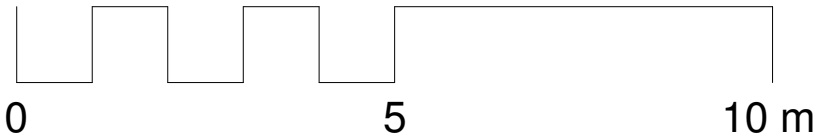


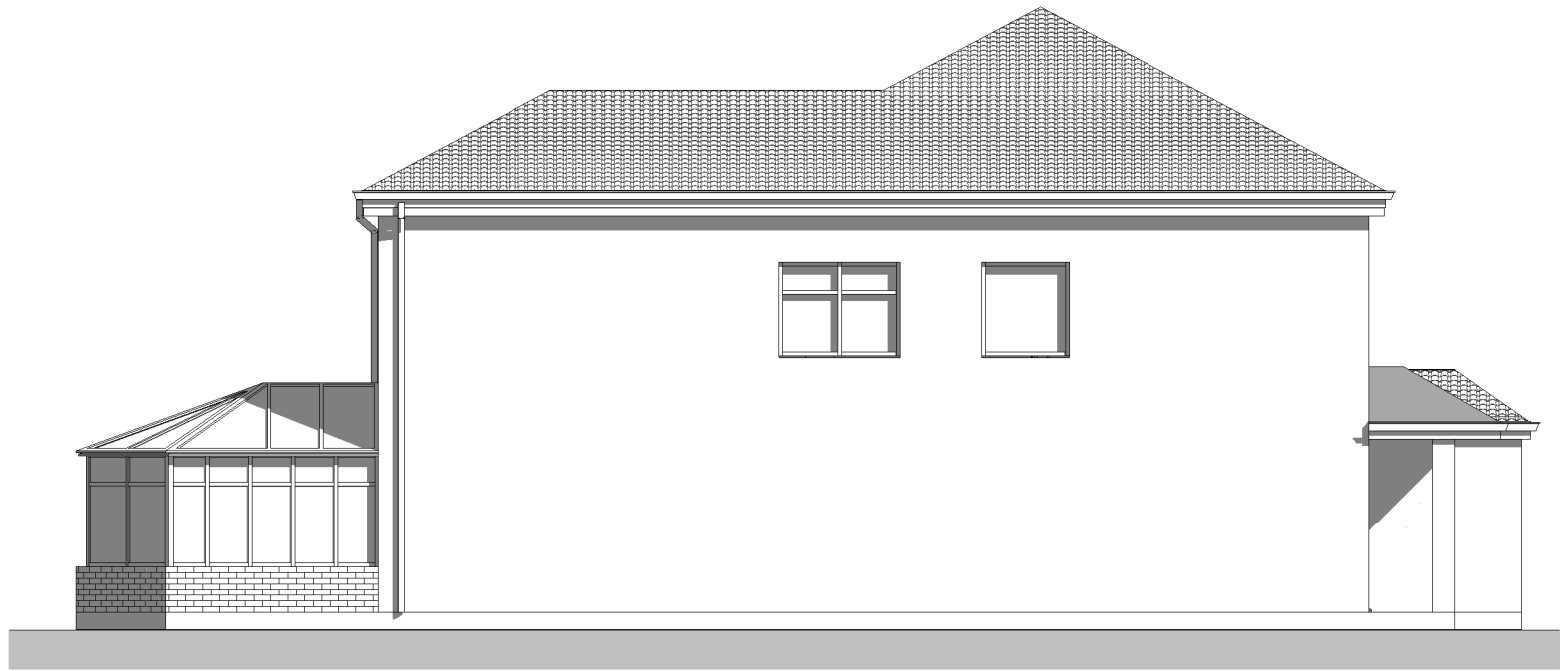

Existing North elevation

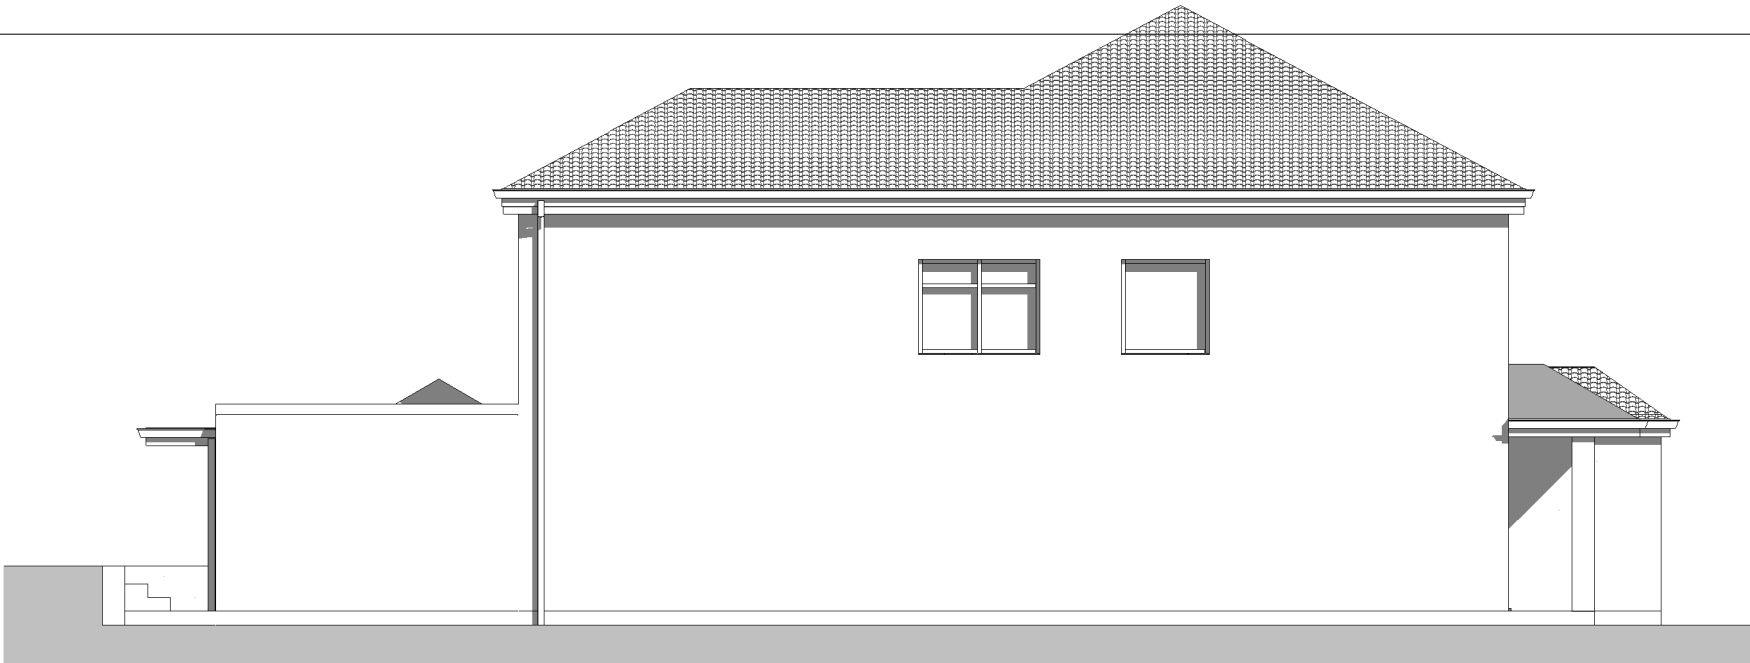

Proposed North elevation

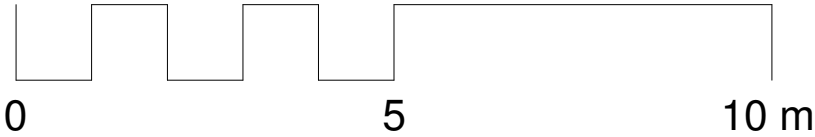



Existing Section



Proposed Section

