


Location Plan

Site Address: 18, Whiteheath Avenue, Ruislip, HA4 7PS



Date Produced: 07-Oct-2026

Scale: 1:1250 @A3

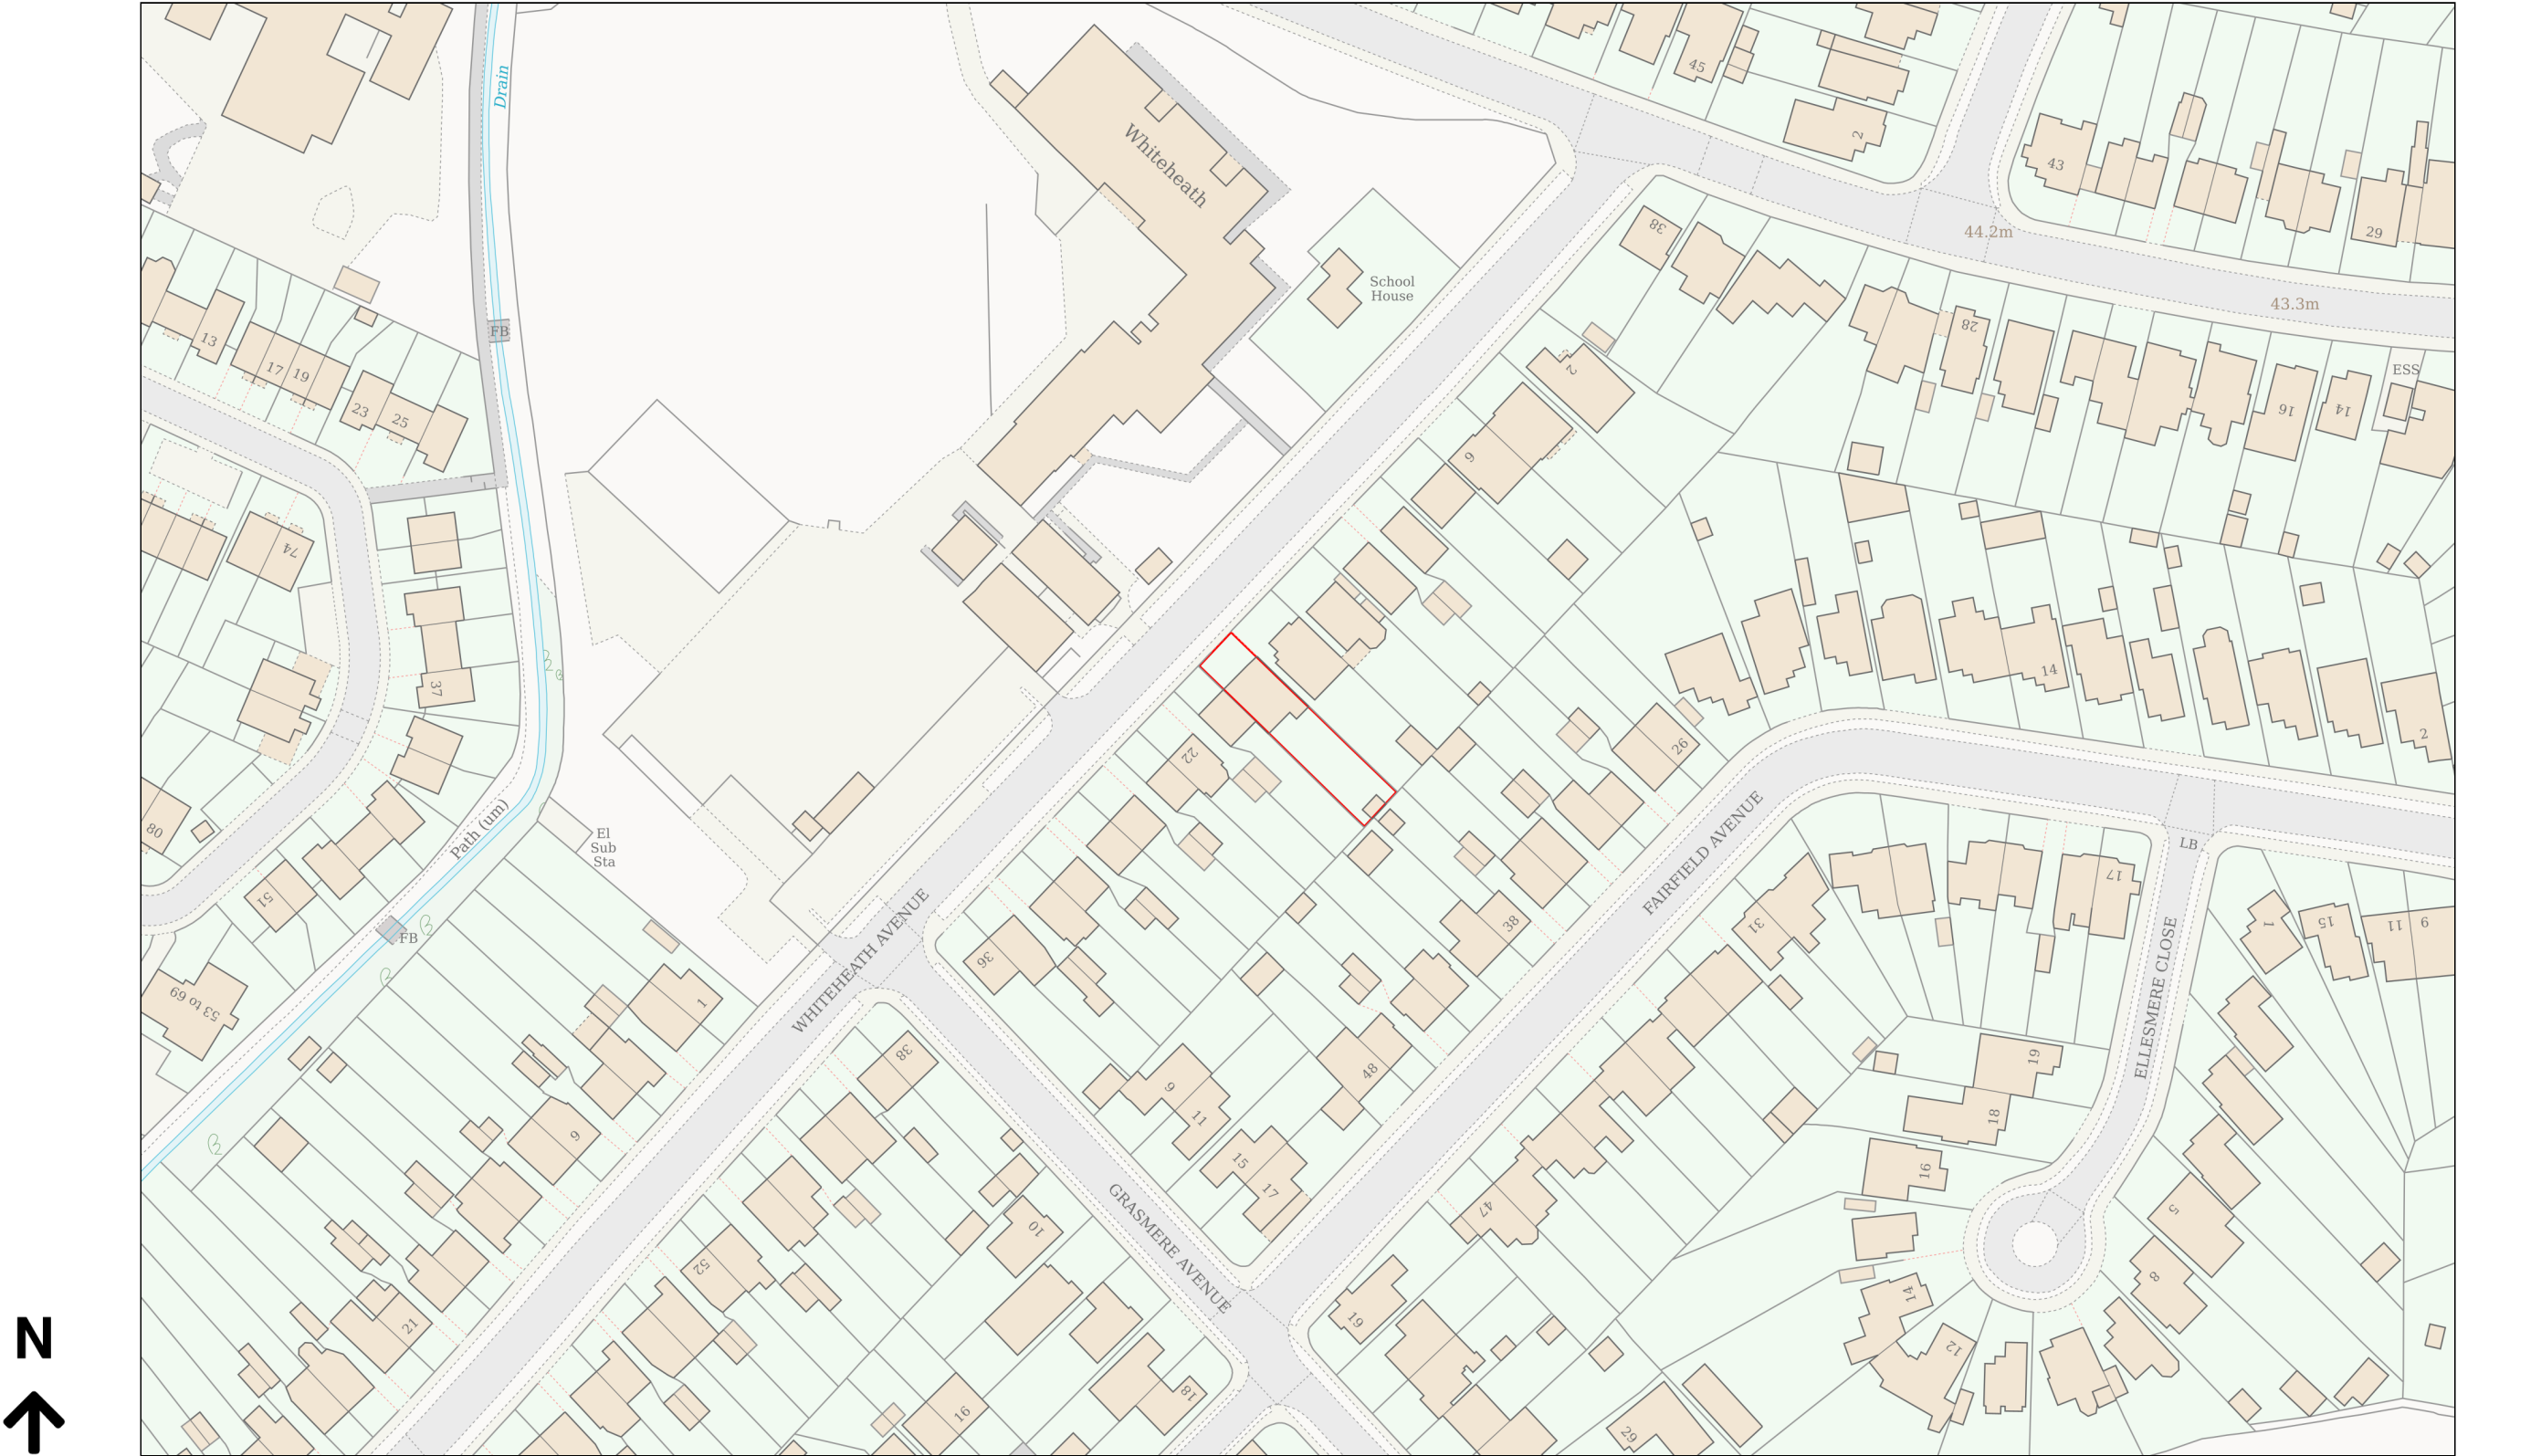

Planning Portal Reference: PP-15280618v1

