

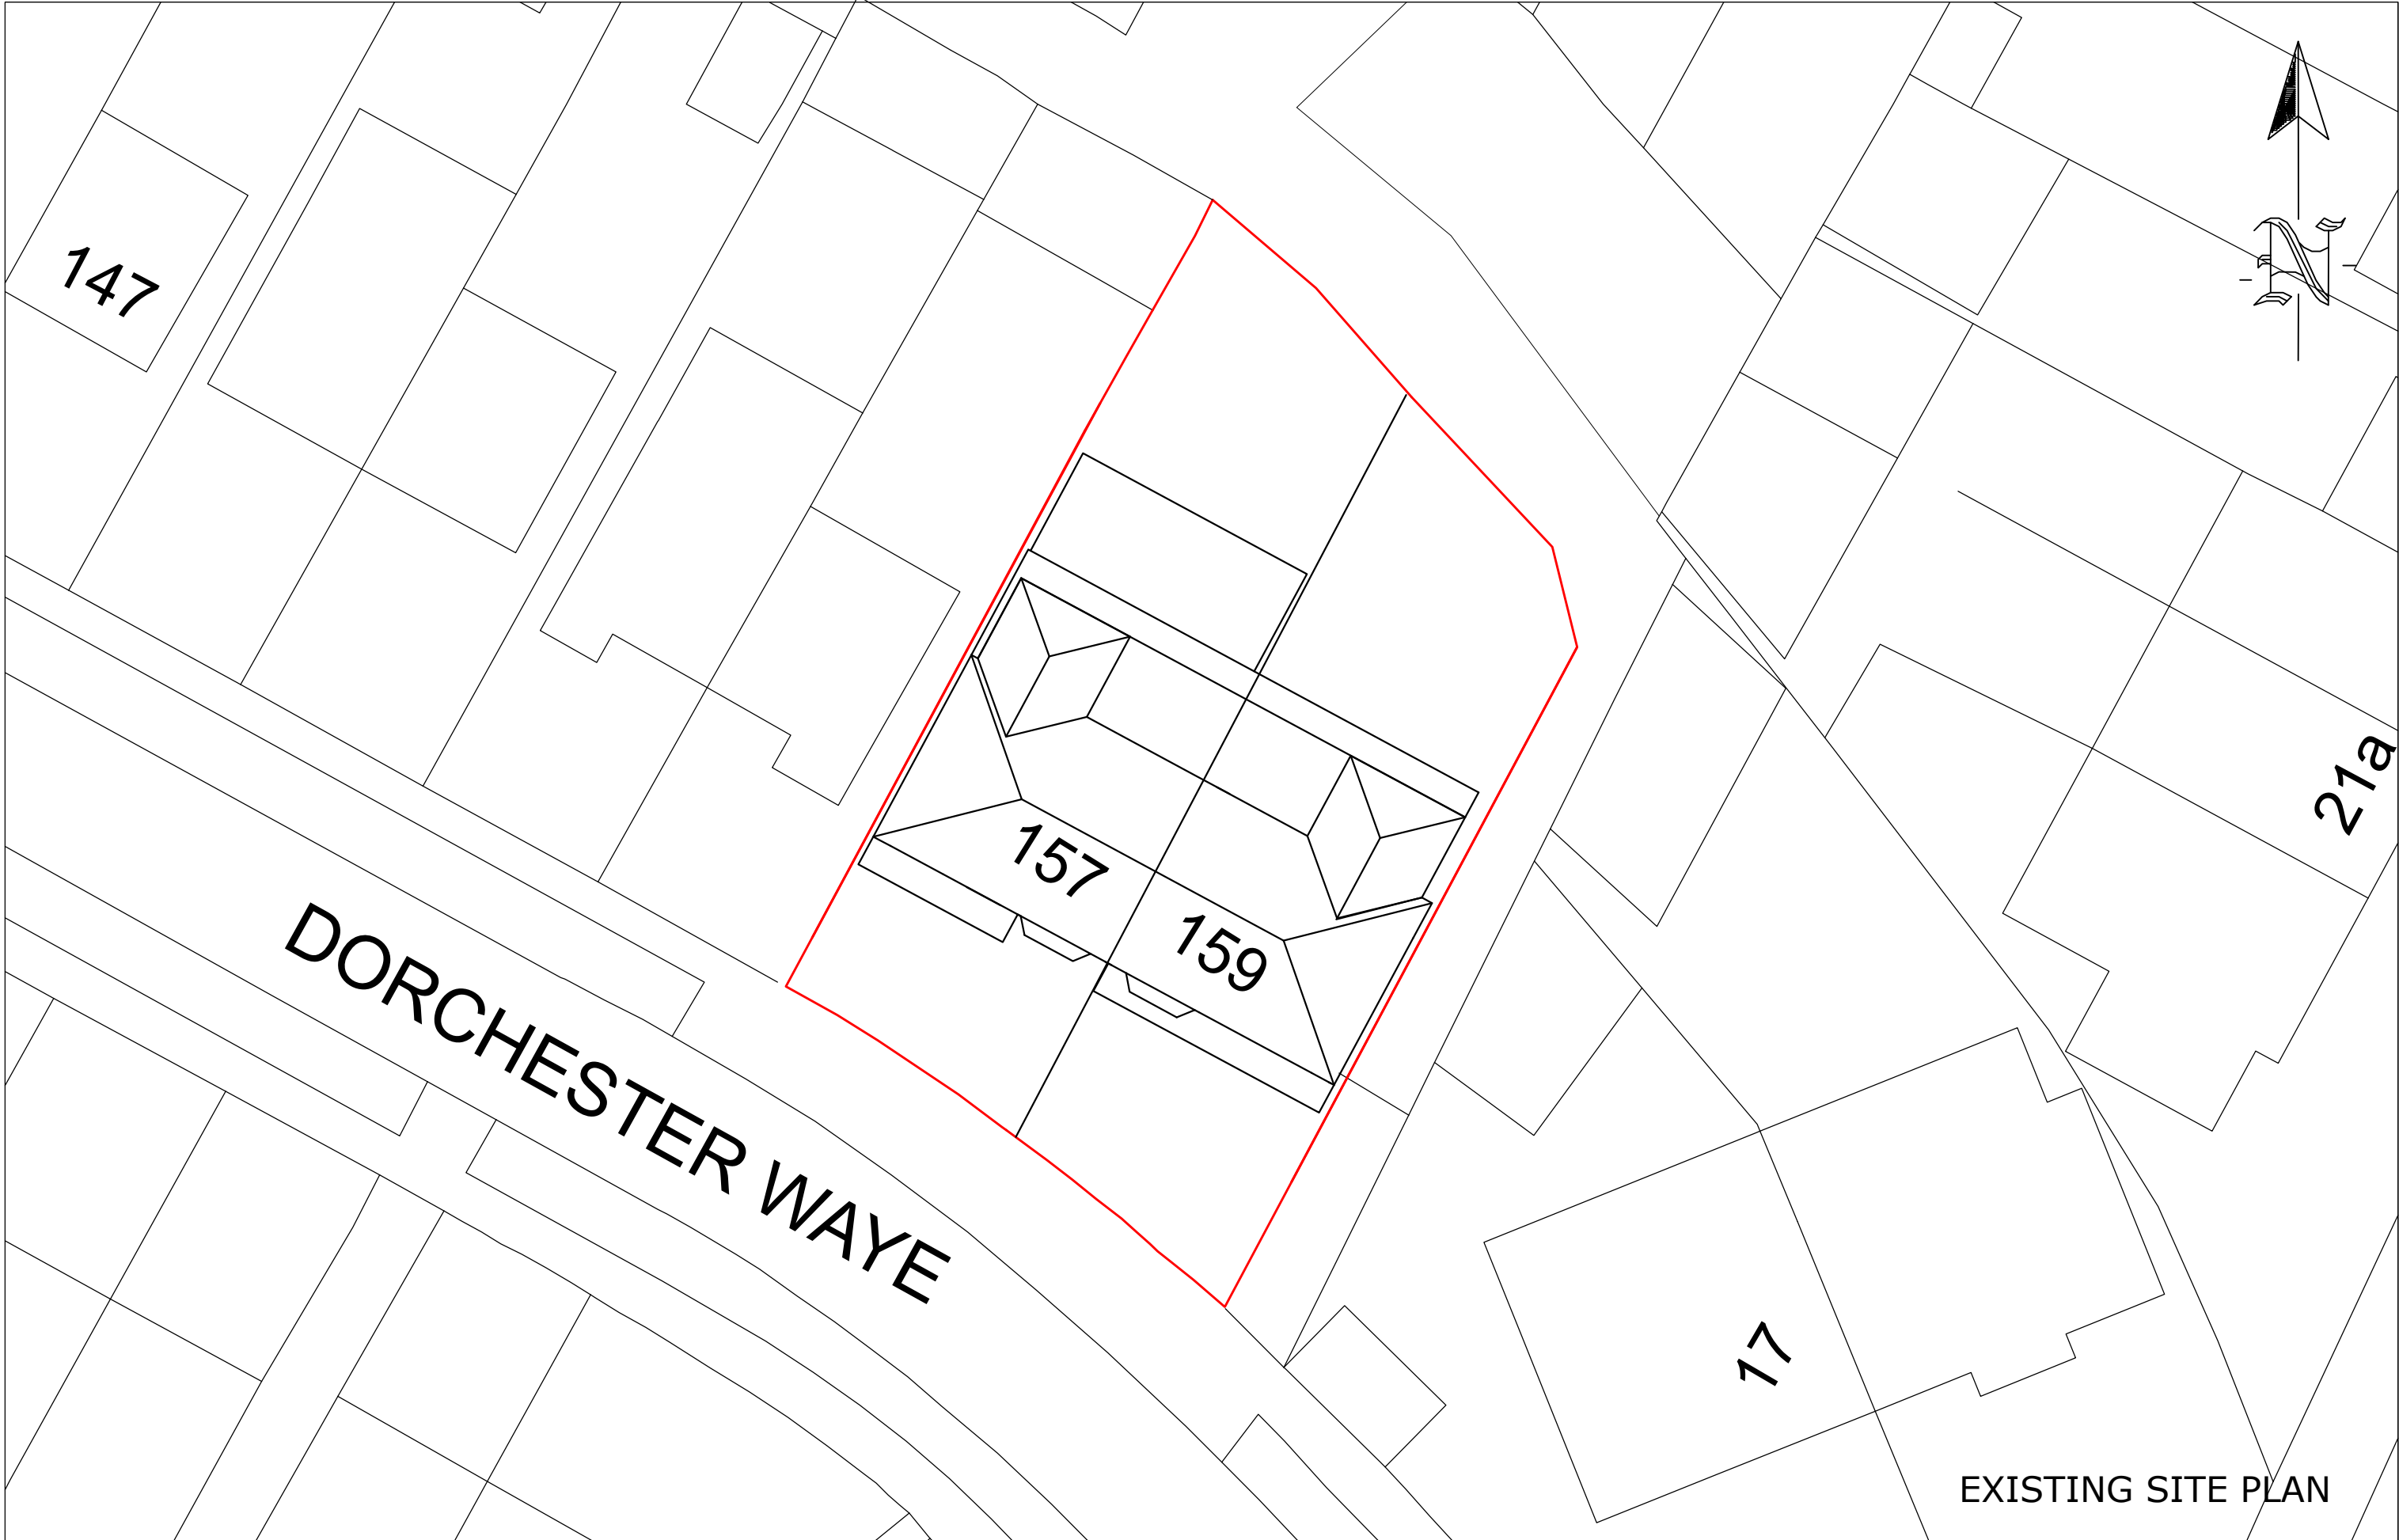


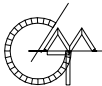

157-159 Dorchester Waye, Hayes, UB4 0HZ

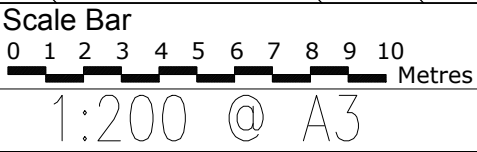

THE GILLETT MACLEOD PARTNERSHIP
Chartered Architects & Town Planning Consultants
1 High Road Old Eastcote Pinner Middlesex HA5 2EW tel. 0208 868 1333

Drg. No. 20/3329/1
Scale 1:200
Date 10/04/20
Drawn by V. K

REVISION	
C	drawn