



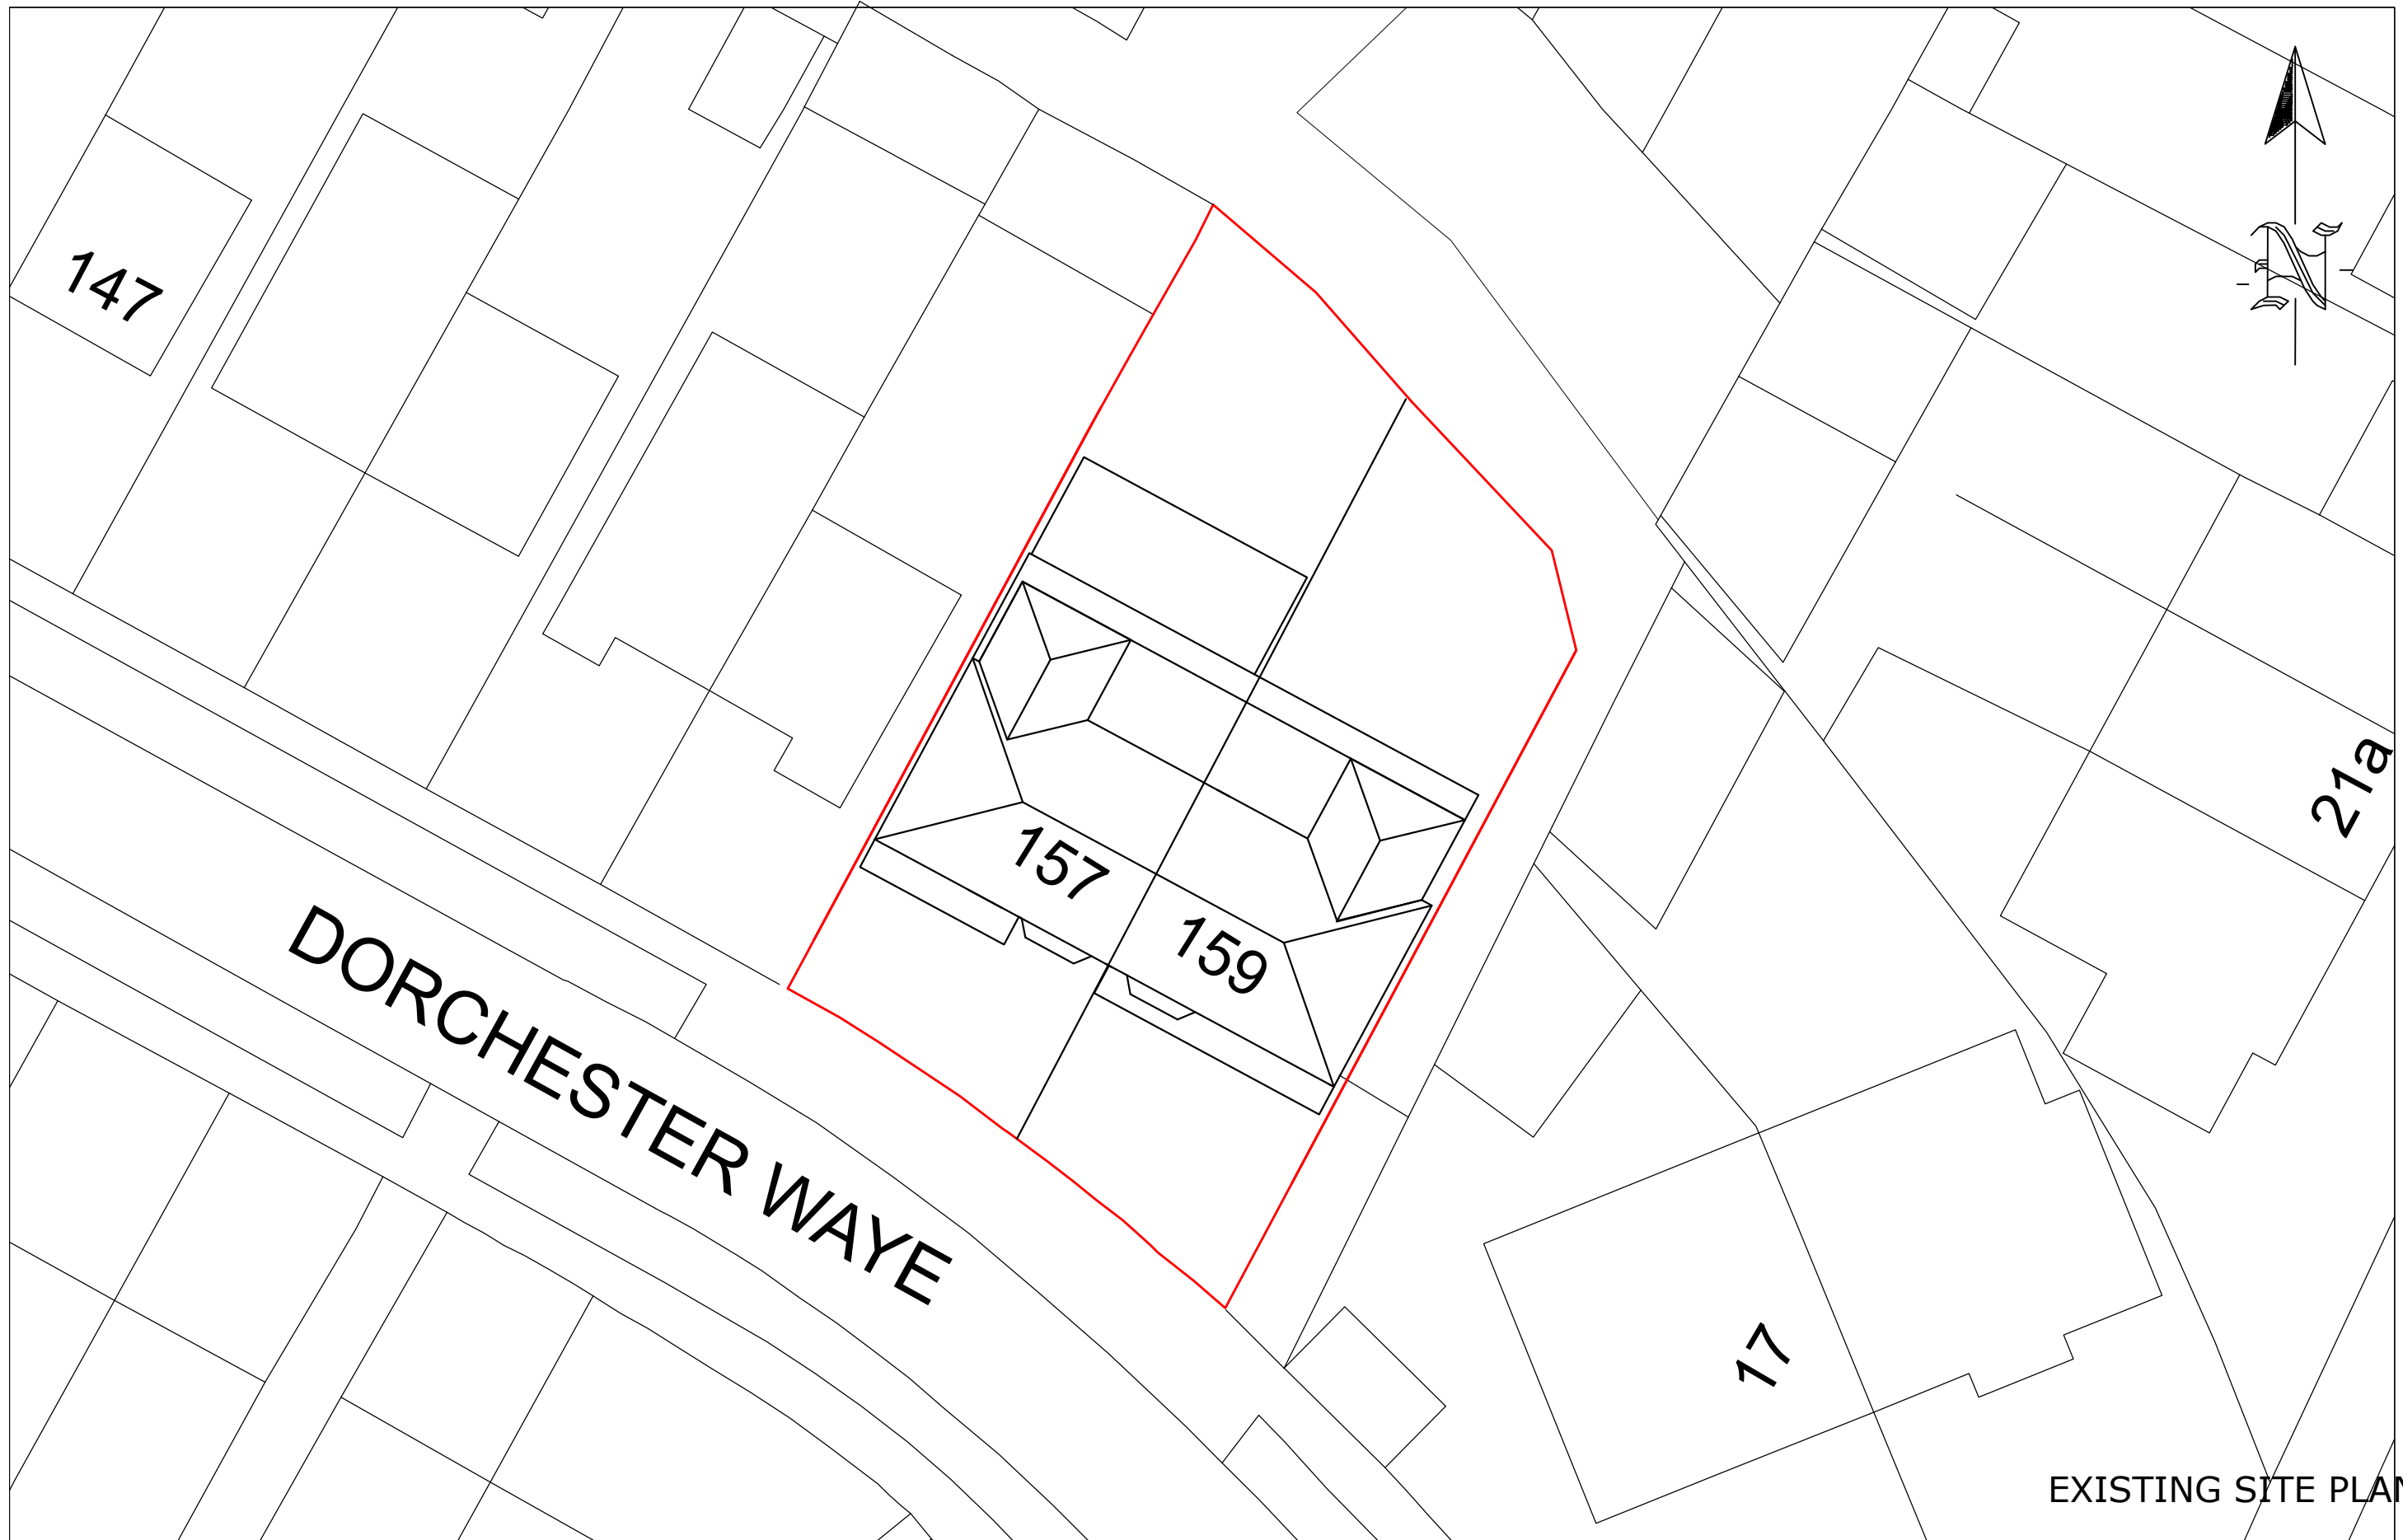

157-159 Dorchester Way, Hayes, UB4 0HZ

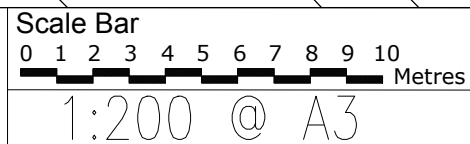

THE GILLETT MACLEOD PARTNERSHIP
Chartered Architects & Town Planning Consultants
1 High Road Old Eastcote Pinner Middlesex HA5 2EW tel. 0208 868 1333

Drg. No.	20/3329/51	REVISION
Scale	1:200	
Date	10/04/20	
Drawn by	V. K	
		drawn

