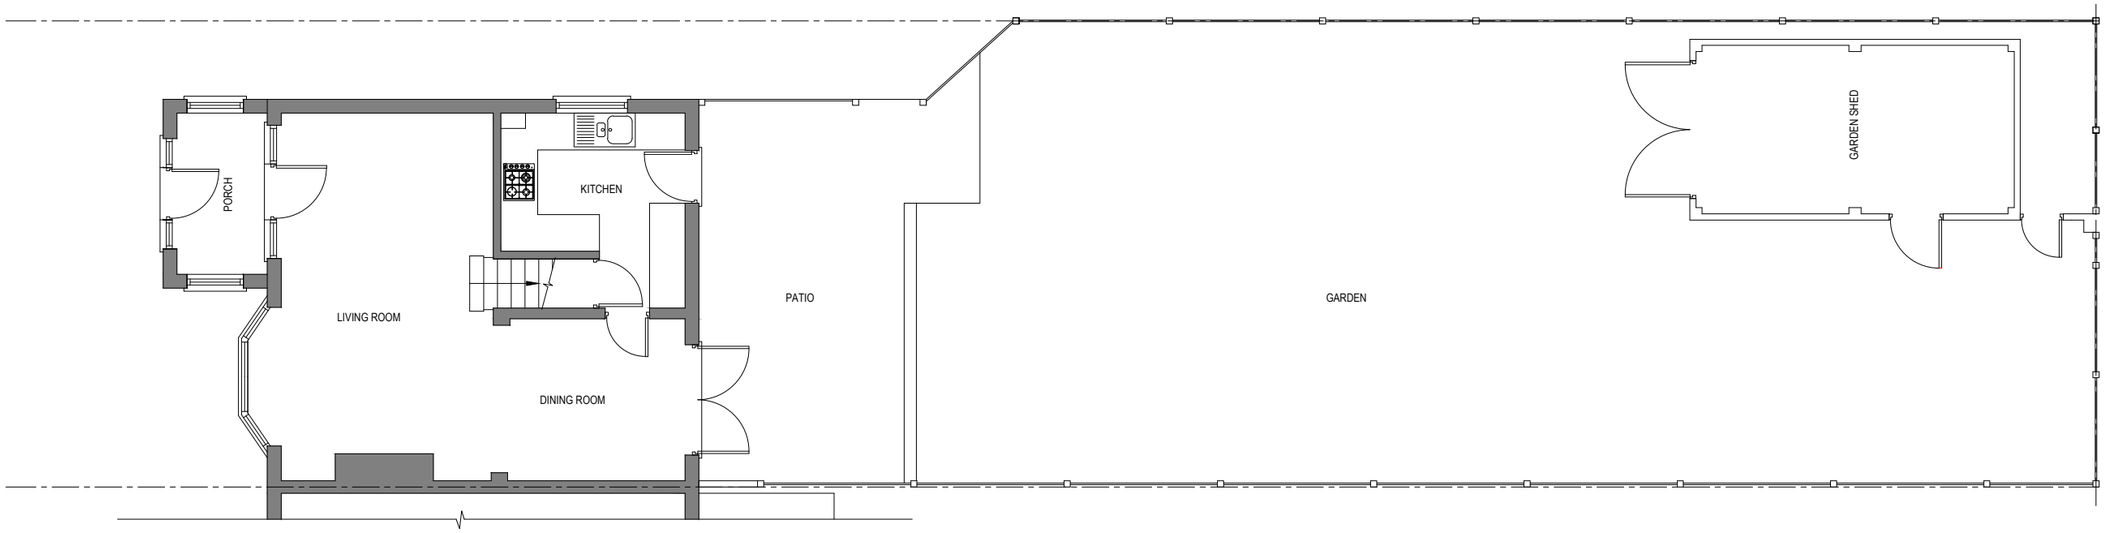

EXISTING GROUND FLOOR

0 1 2 3 4 5 6 7 8 9 10

SCALE - 1 : 100.

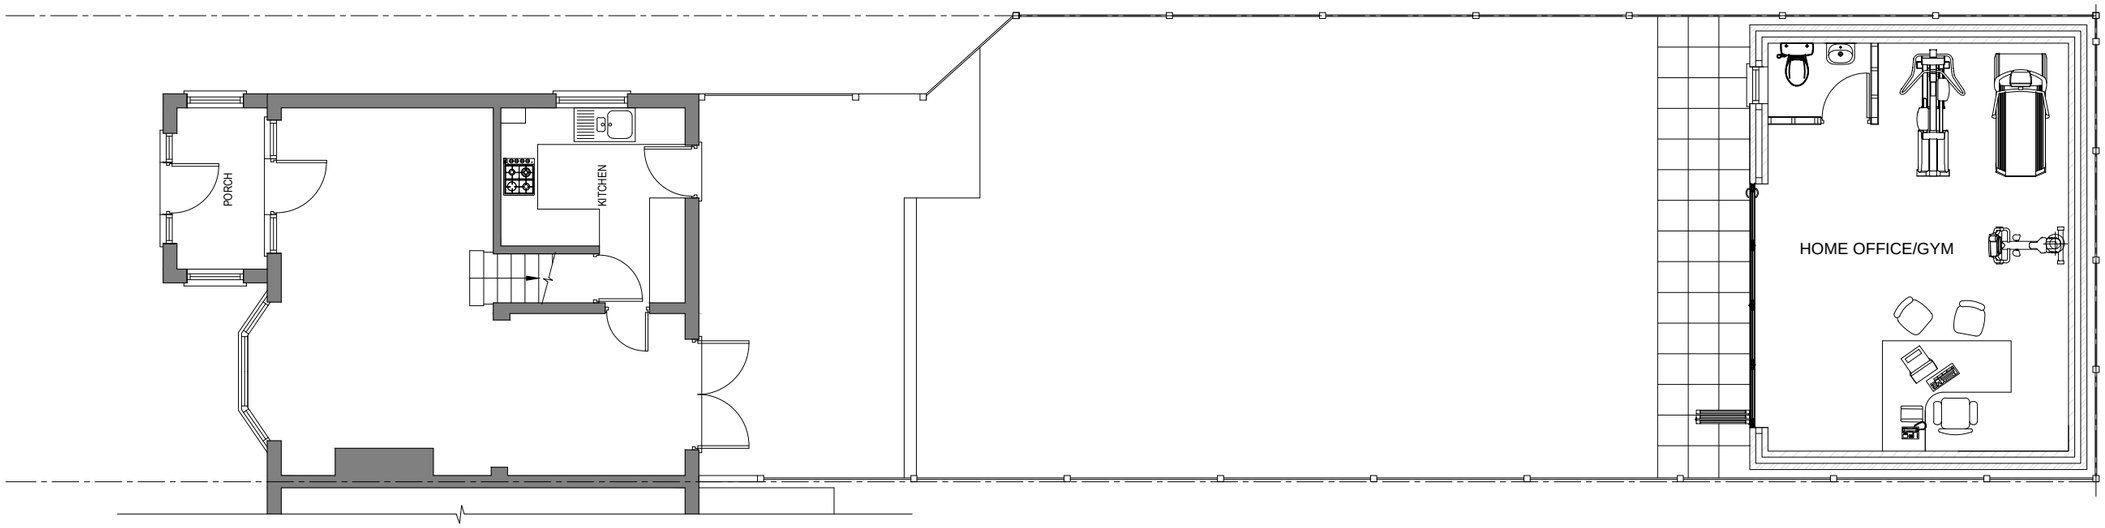

PROPOSED GROUND FLOOR

No.	DESCRIPTION	DATE

KALSI DESIGN
Architectural & Building Control Plans & Structural Design Services
20 Harrowdene Road
North Wembley, Middlesex, HA0 2JB.
Tel: 07930966049 Email: gskalsi@btinternet.com

NOTES:

NOT FOR CONSTRUCTION

Client: Mr M A Hussain & Mrs Z Wasim

Job Title: 15 Ripley Road, Tilehurst. Reading. RG30 6UD

Scale: 1 : 100.

Size: A3

Drawn by: GSK

Date: March 2022

Drawing Title: EXISTING AND PROPOSED GROUND FLOOR PLAN(OUT BUILDING)

Drawing No.: 1326 P 06