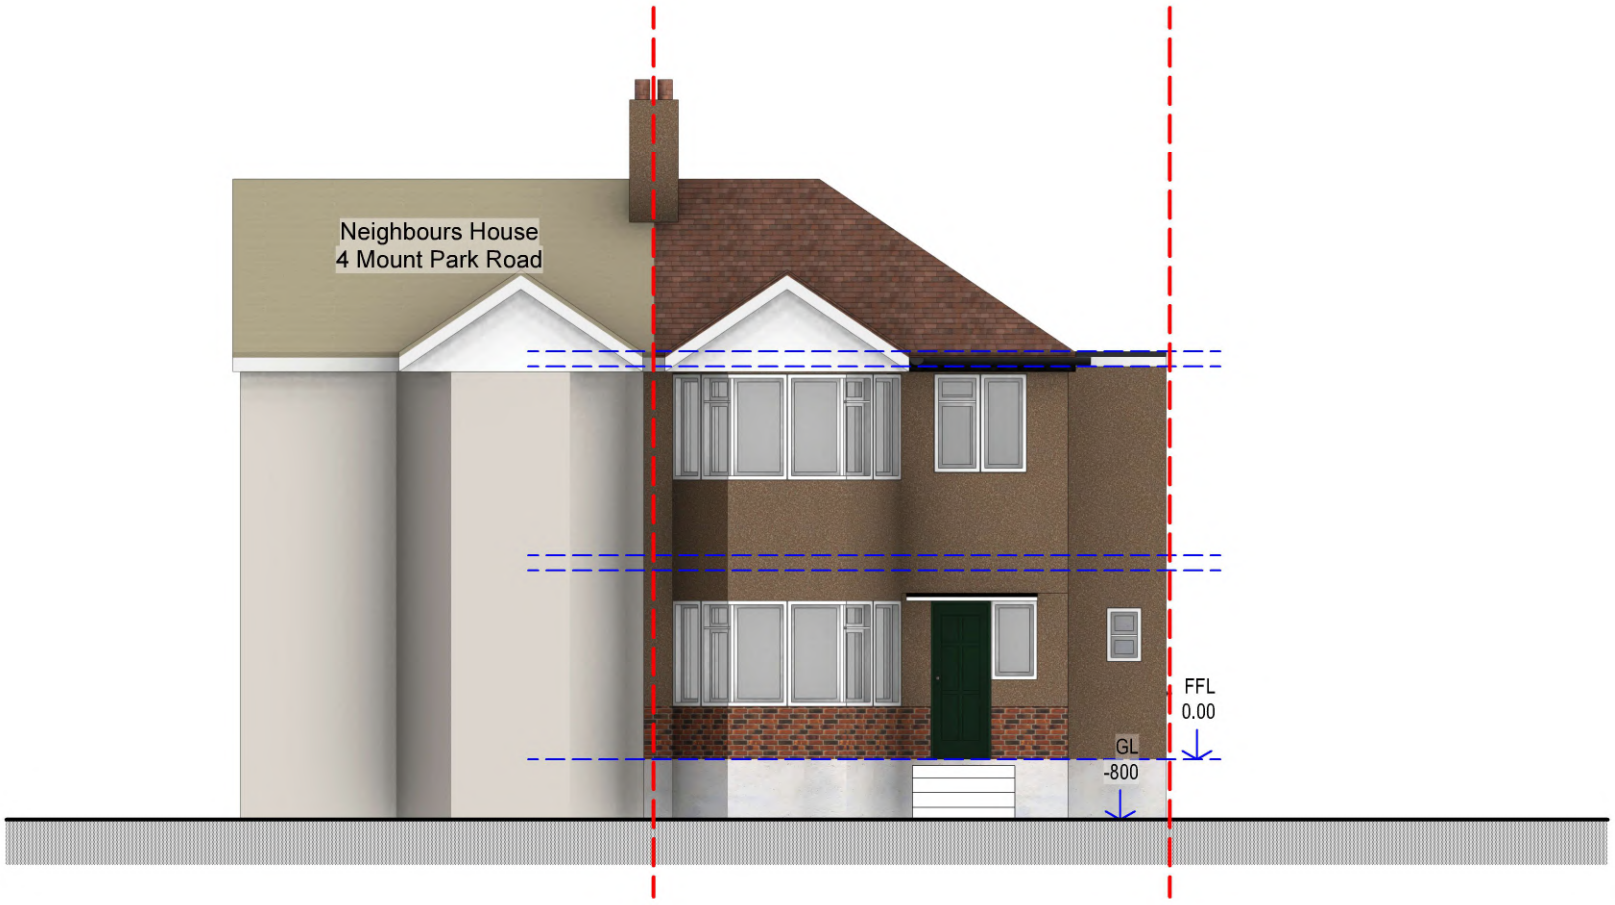

01 EXG ELEV FRONT
Scale: 1:100

Materials

Roof	-	Brown/red roof tiles
Walls	-	Brown pebbledash
Windows	-	White UPVc
Doors	-	White UPVc
RWP & Gutters	-	Black UPVc

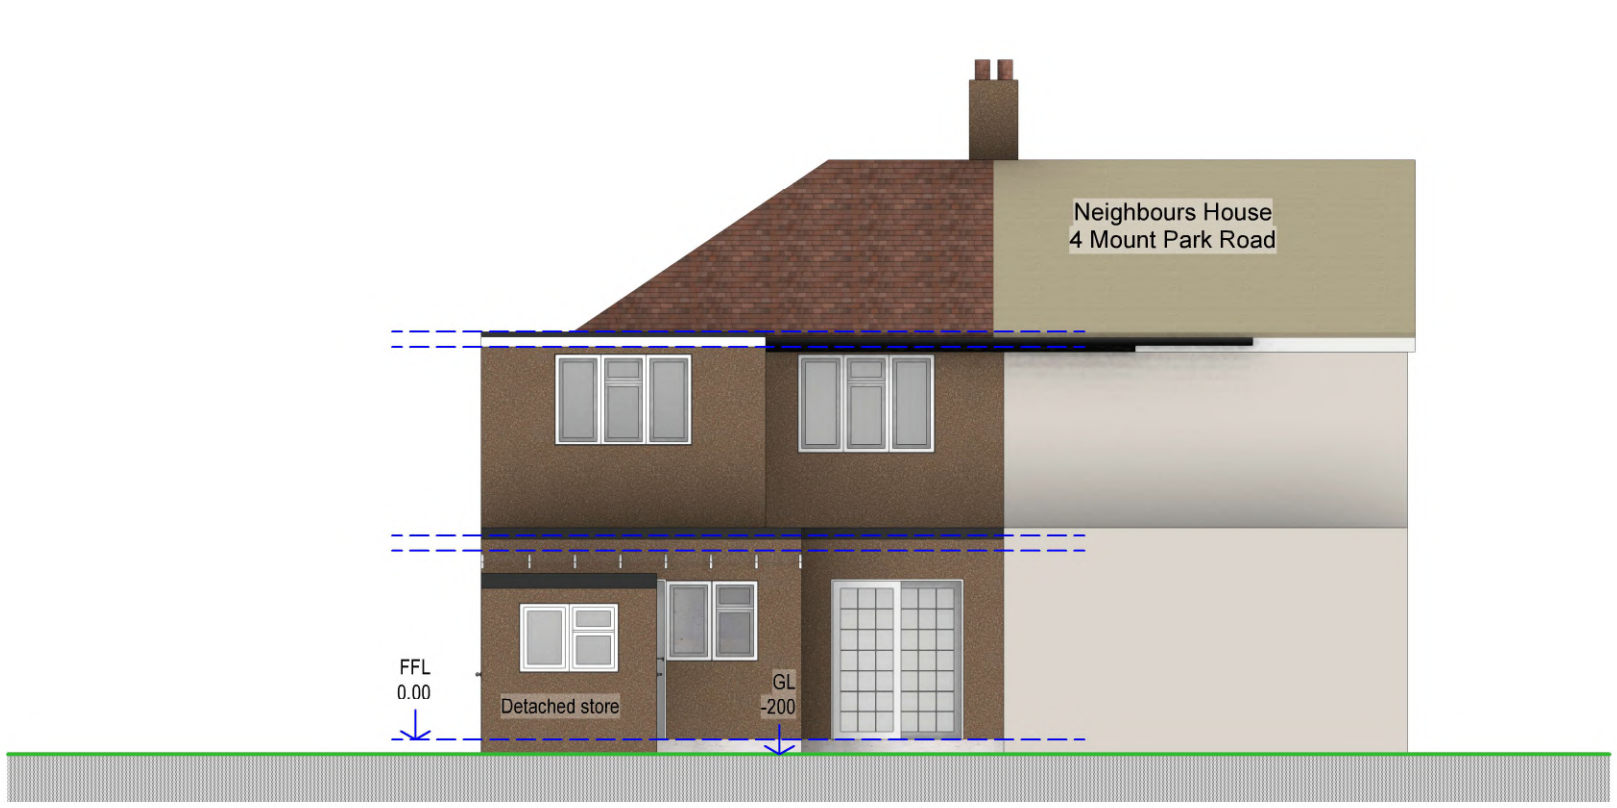

02 EXG ELEV REAR
Scale: 1:100

EXISTING

SSK ARCHITECTS
tel : 0796 222 3141
email : sandeep@sskarchitects.co.uk

scale - 1 : 100 @ A3

0 1m 2m 3m 4m 5m 6m 7m 8m 9m

Purpose - Householder planning application

All dimensions to be checked on site. All omissions & discrepancies to be reported to the designer.	PROJECT: 2 Mount Park Road, Pinner, HA5 2JR	DATE: 30/05/2026
© SSK architects owns the copyright of this drawing which must not be reproduced in whole or part without the written permission.	DWG NO: EXG ELEV 07	REVISION: