



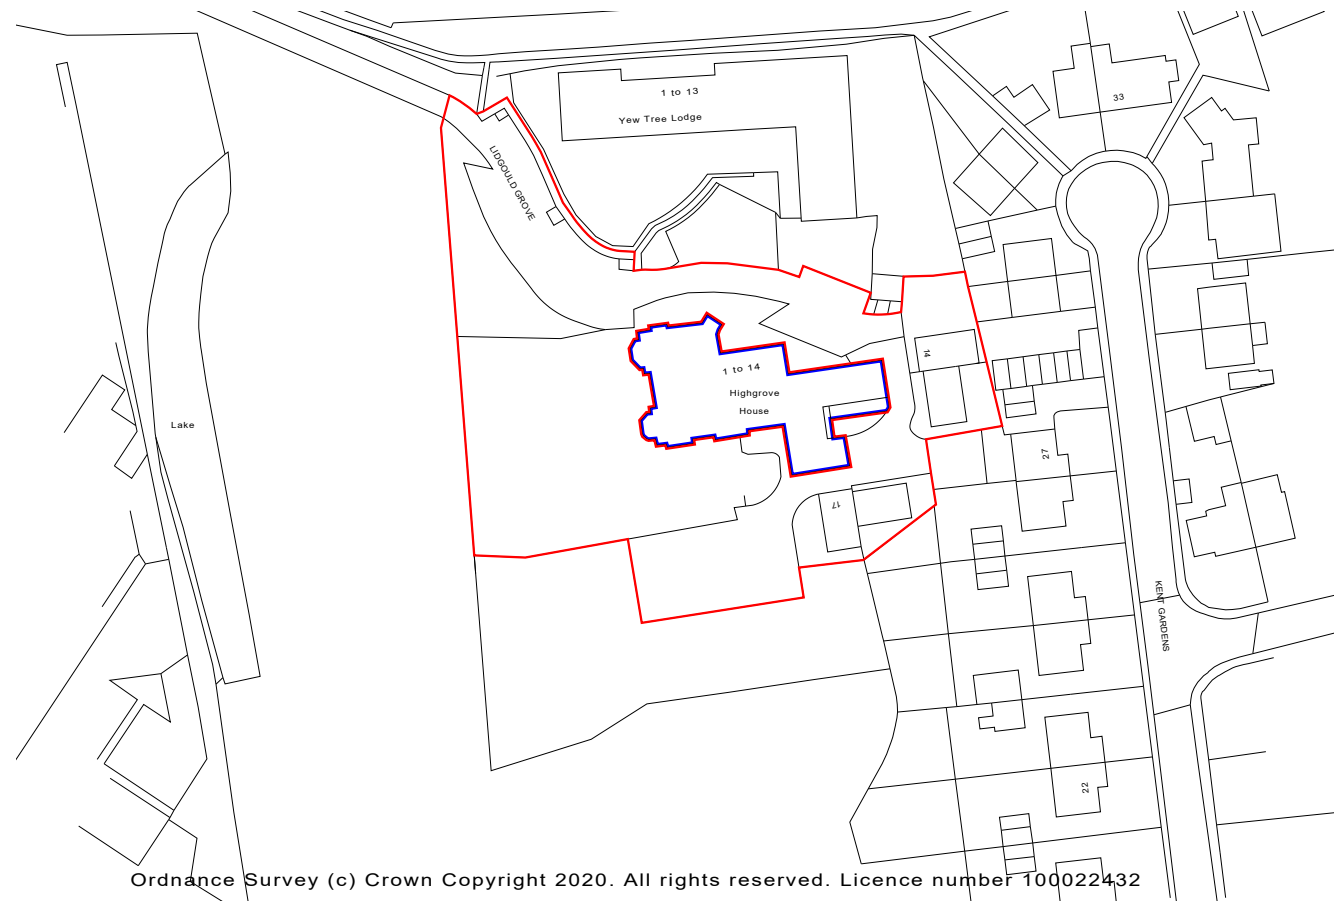

Location Plan


Scale 1:1250

Rev	Date	Description

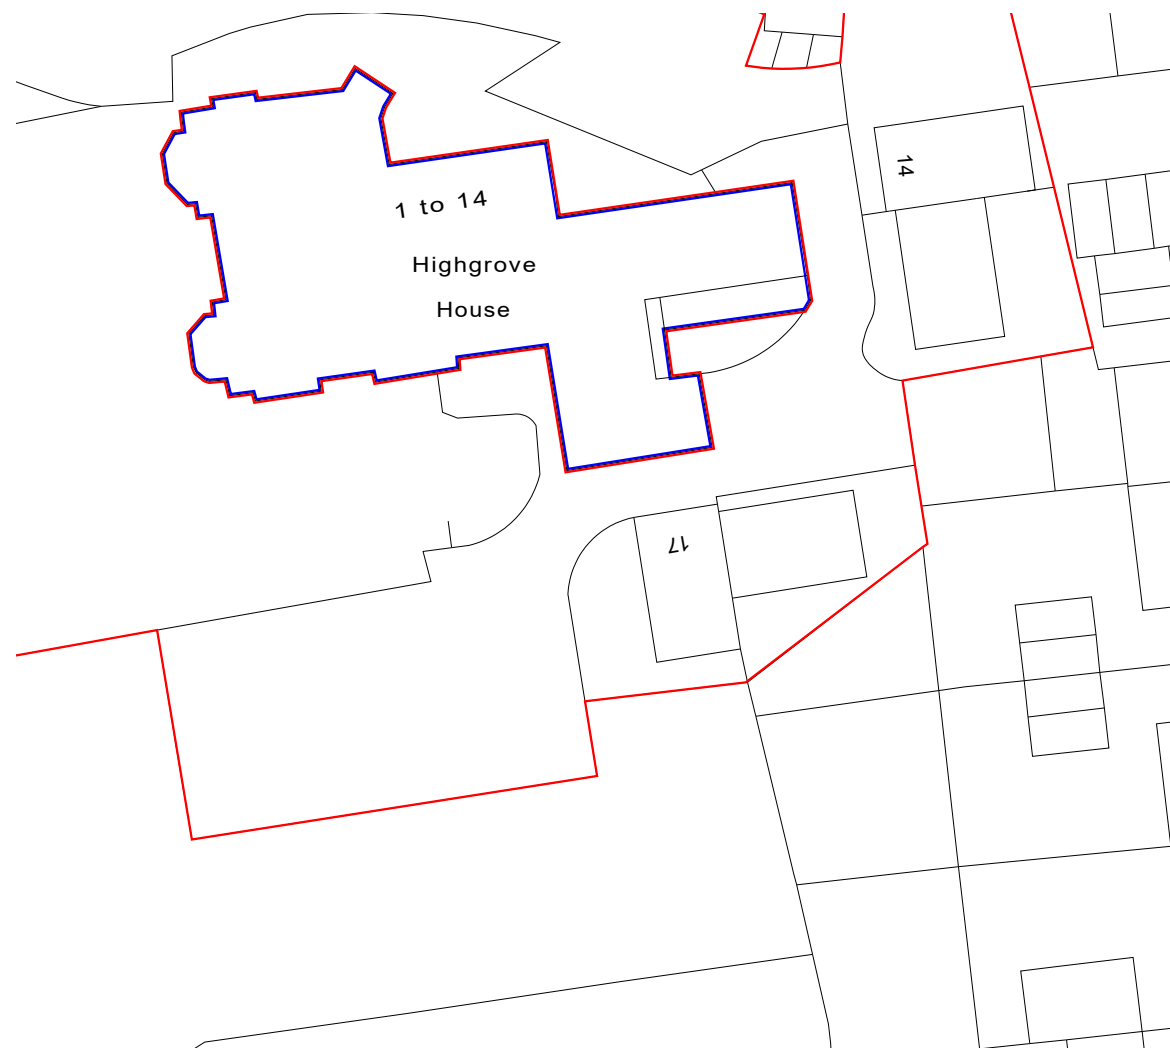

Existing Site Layout

Scale 1:500

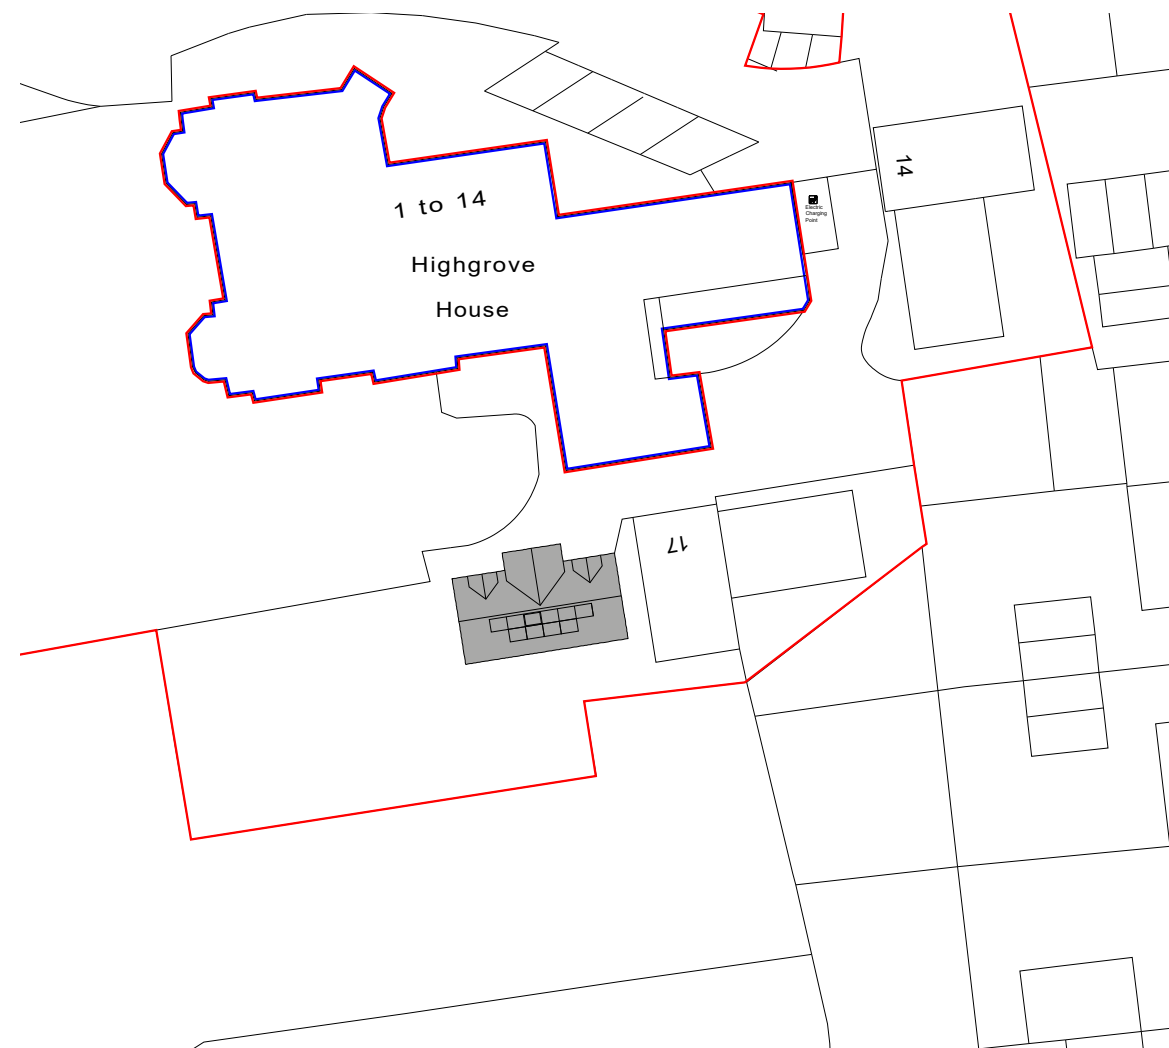

Proposed Site Layout

Scale 1:500



FLUENT
ARCHITECTURAL DESIGN SERVICES
69-71 WINDMILL ROAD, SUNBURY,
MIDDLESEX, TW15 7DT
TEL: 0800 0438898
E-MAIL: INFO@FLUENT-ADS.CO.UK
WEB: FLUENT-ADS.CO.UK

Ruislip, Highgrove House,
Eastcote Road

Proposed & Existing
Site Layouts & Location Plan

1 : 500 @ A3 

Scale 1:500 @ A3	Dwg No. FLU.1324.01
Date 13.10.20	Rev J
Drawn N.Millin	