All Dimensions to be checked on site. Written dimensions to be follow in preference to scaled dimensions, any discrepancies must be reported to Uxbridge Design prior to undertaking of any relevant works.

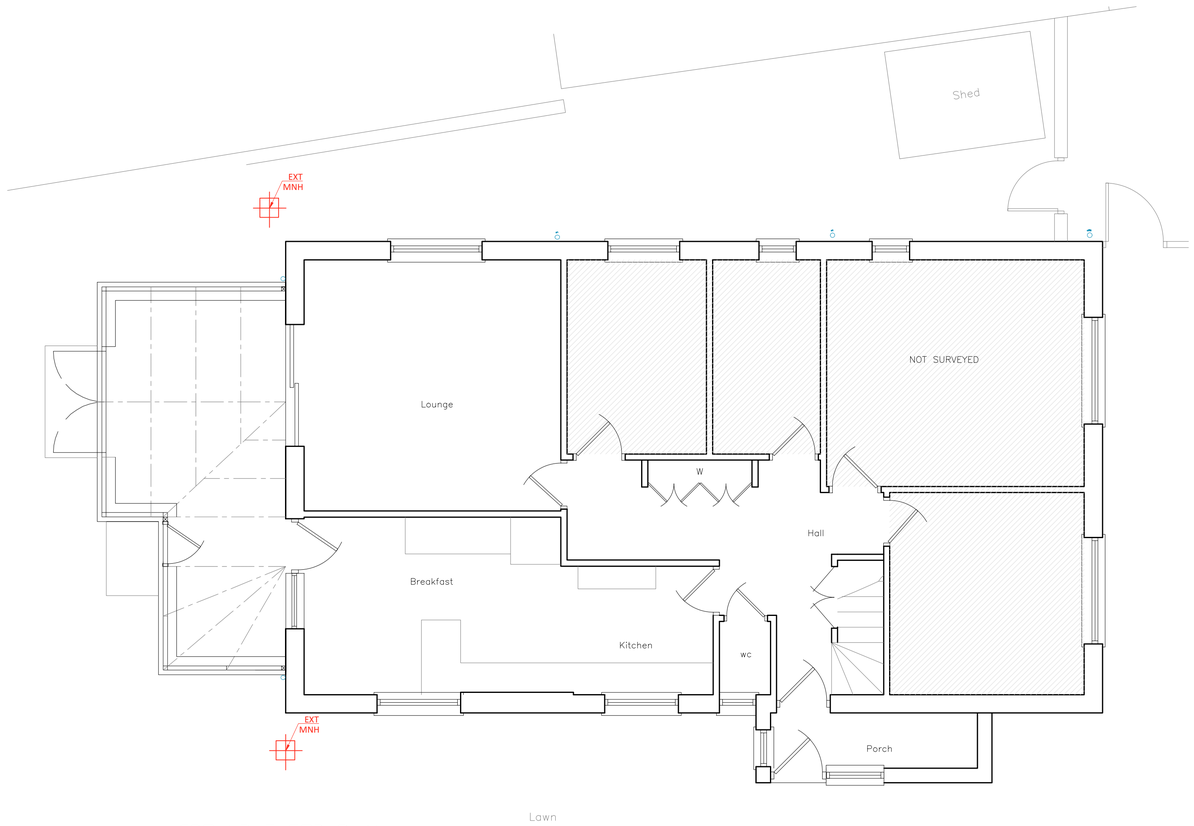

GROUND FLOOR PLAN
SCALE: 1:50

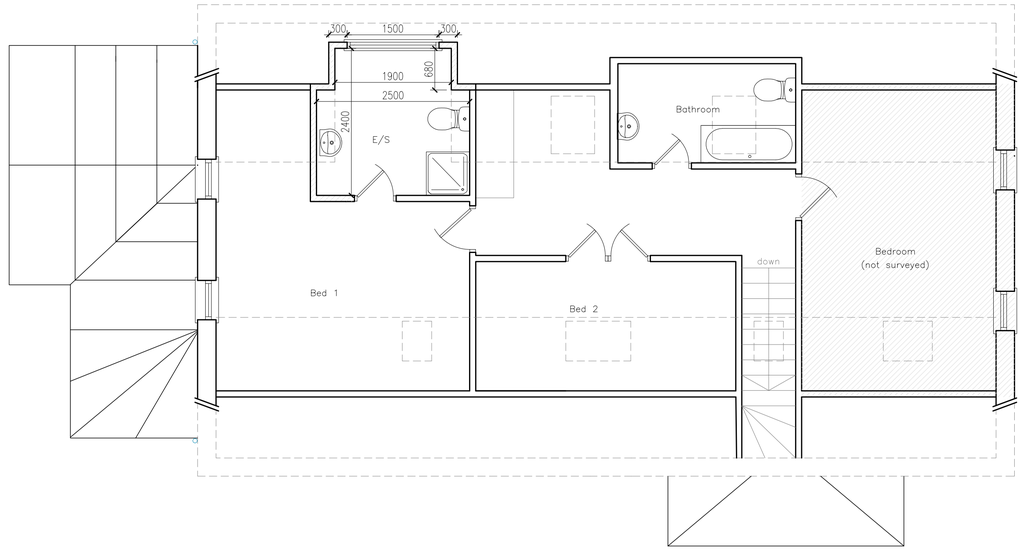

1st FLOOR PLAN
SCALE: 1:50

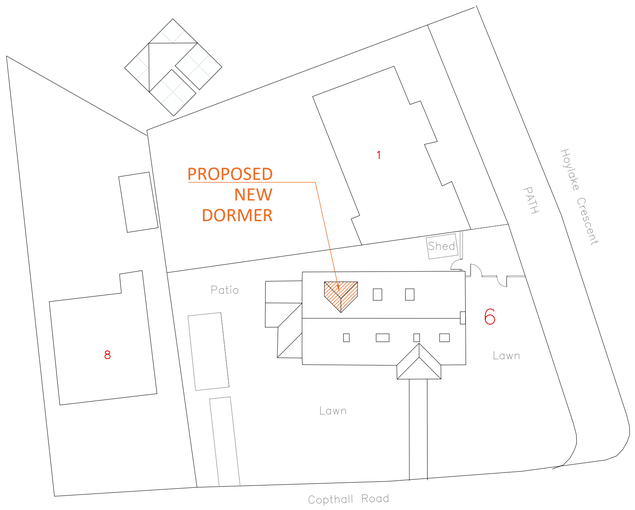

SITE PLAN
SCALE: 1:250

FRONT ELEVATION (UNALTERED)
SCALE: 1:100

SIDE ELEVATION
SCALE: 1:100

REAR ELEVATION
SCALE: 1:100

SIDE ELEVATION
SCALE: 1:100

REV	DATE	DRAWN BY	DESCRIPTION
A	FEB 2022	KH	ADD DIMENSIONS

Uxbridge Design
& DETAILING SERVICES
Tudor Cottage, 114 High Street, Chalgrove, Oxfordshire, OX44 7ST
T. 01895 255791
E. info@uxbridgedesign.co.uk
W. www.uxbridgedesign.co.uk

CLIENT
MR & MRS I. CUMMINGS

PROJECT
6 COPTHALL ROAD EAST
ICKENHAM - UB10 8SD

TITLE
PROPOSED NEW DORMER WINDOW
PLANS AND ELEVATIONS

SCALE 1:100
0m 2m 4m 6m 8m

DATE	SCALE	DRN	DRG NO	REV	
FEB 2022	1:50 - 1:100 1:250	CF	22_09_02	A	A1