


© This drawing is the property of Uxbridge Design and Detailing Services Ltd. Copyright is reserved by them and is issued on the condition that it is not copied or disclosed by or to any unauthorised persons without the prior consent in writing..
All Dimensions to be checked on site any discrepancies must be reported to Uxbridge Design Detailing Services Ltd. prior to undertaking of any relevant works.
Written dimensions to be follow in preference to scaled dimensions and all figured dimensions are millimetres unless otherwise stated.

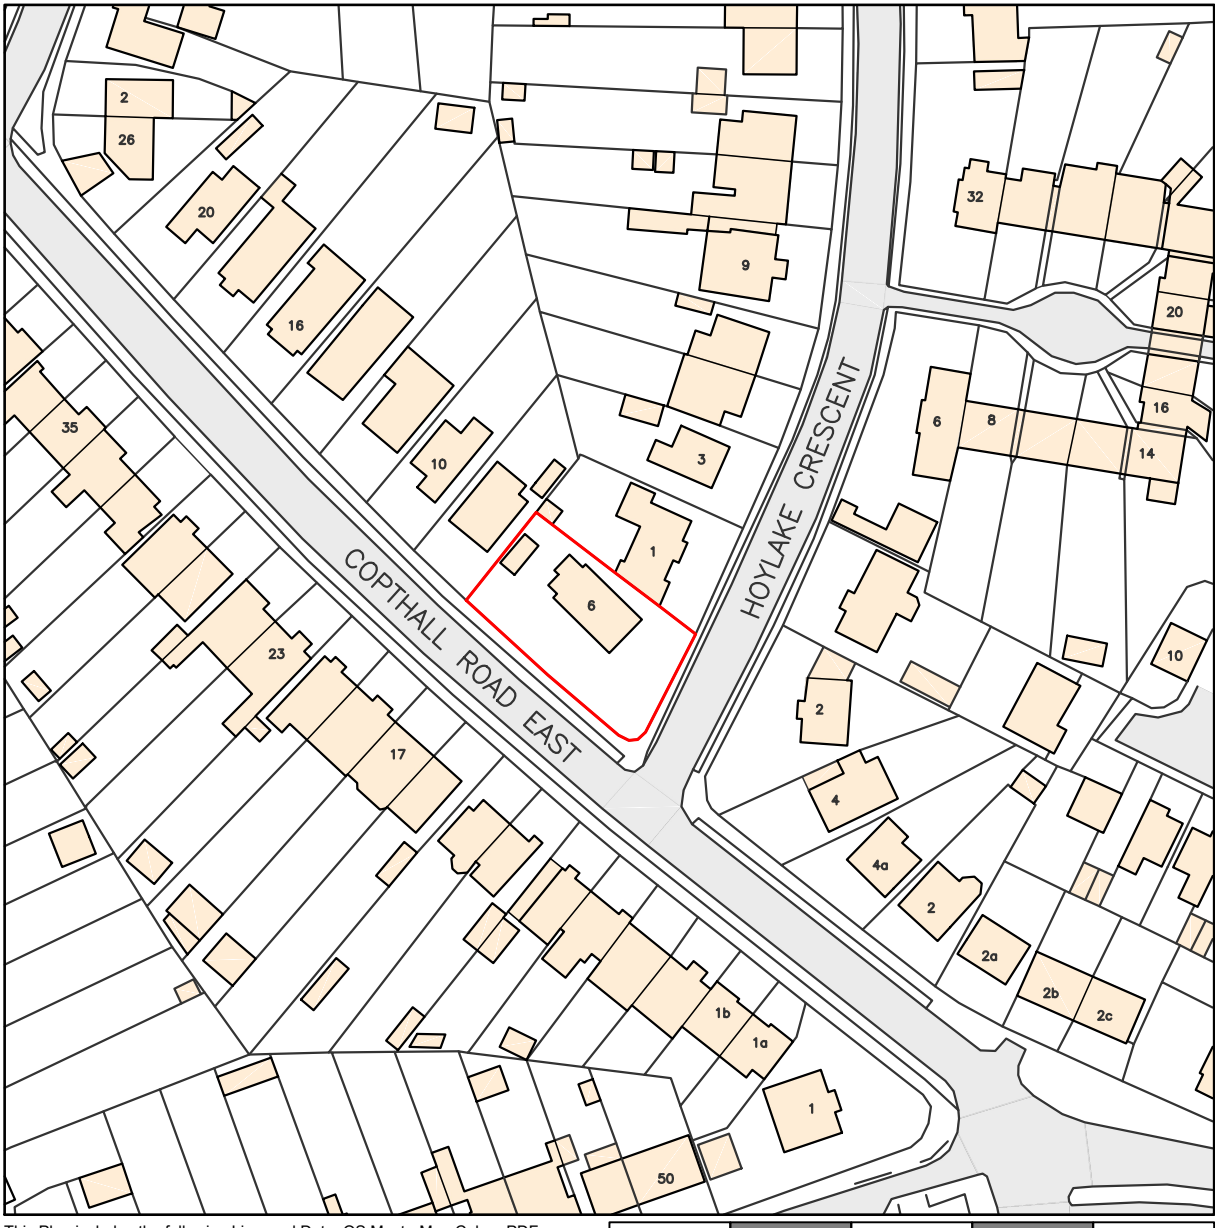

This Plan includes the following Licensed Data: OS MasterMap Colour PDF Location Plan by the Ordnance Survey National Geographic Database and incorporating surveyed revision available at the date of production.
Reproduction in whole or in part is prohibited without the prior permission of Ordnance Survey. The representation of a road, track or path is no evidence of a right of way. The representation of features, as lines is no evidence of a property boundary. © Crown copyright and database rights, 2022. Ordnance Survey 0100031673

SCALE 1:1250
0m
25m
50m
75m
100m

**Uxbridge Design
& DETAILING SERVICES**
21B Windsor Street, Uxbridge, Middlesex, UB8 1AB
T. 01895 255791
E. info@uxbridgedesign.co.uk
W. www.uxbridgedesign.co.uk



CLIENT		MR & MRS I. CUMMINGS			
PROJECT		6 COPTHALL ROAD EAST ICKENHAM - UB10 8SD			
TITLE		LOCATION PLAN			
DATE	SCALE	DRN	DRG NO	REV	A3
FEB 2022	1:1250	KH	22_09_03		