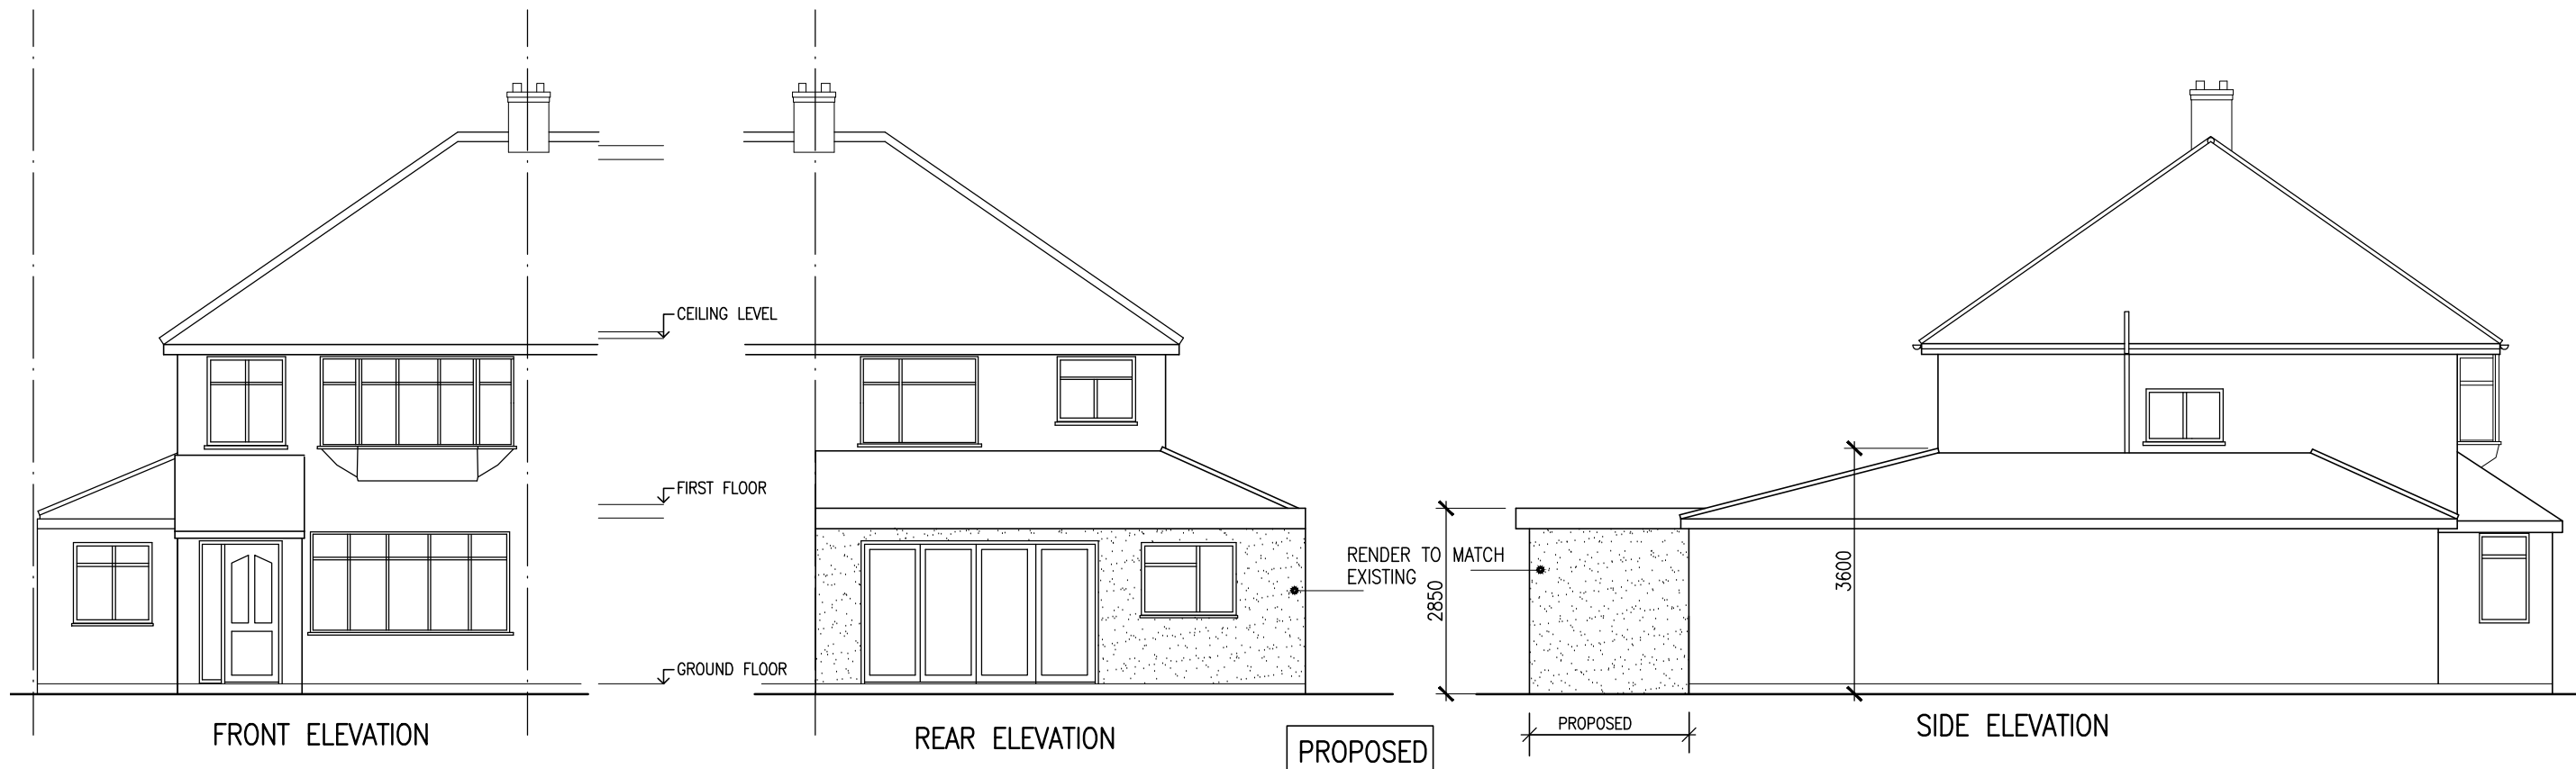


|                                                                                             |                     |             |  |  |
|---------------------------------------------------------------------------------------------|---------------------|-------------|--|--|
| Project                                                                                     |                     | Drawing     |  |  |
| PROPOSED REAR SINGLE STOREY EXTENSION<br>TO 17 OXFORD AVENUE CRANFORD<br>HARLINGTON UB3 5HX |                     | ELEVATIONS  |  |  |
| Scale                                                                                       | Date                | Drawing No. |  |  |
| 1/100 @A3                                                                                   | SEPT. 2021<br>Drawn | G/621/03    |  |  |