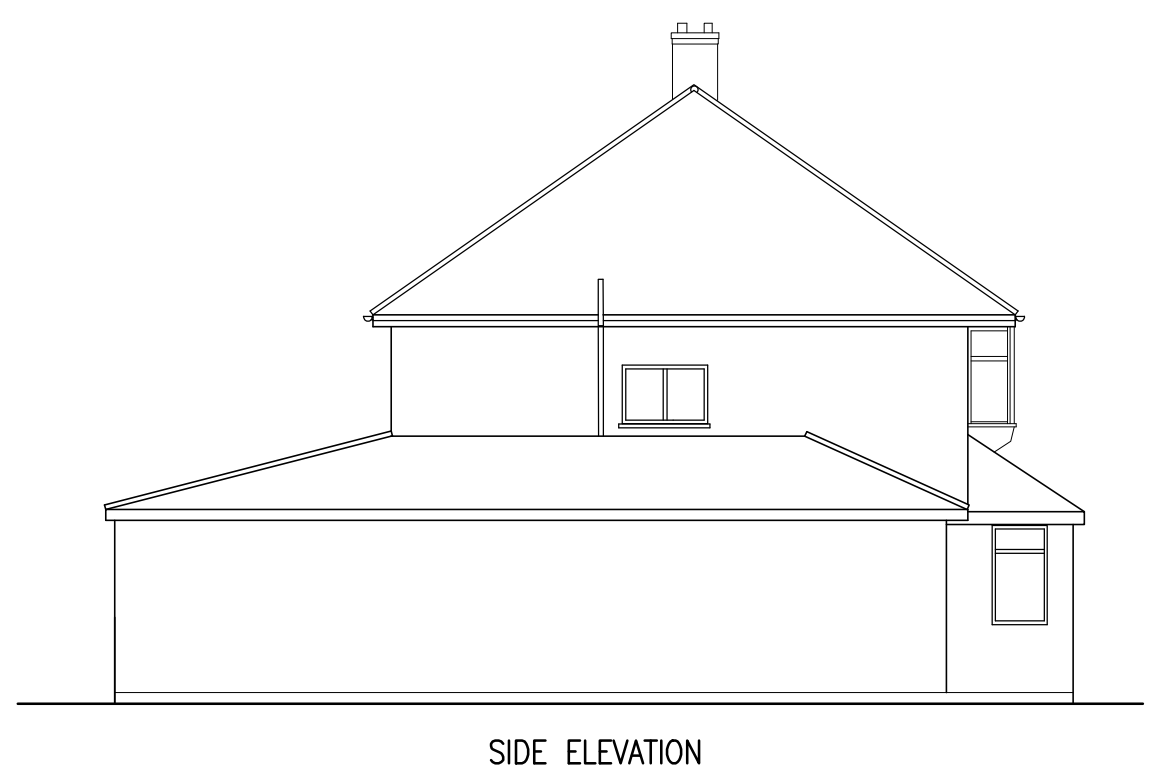
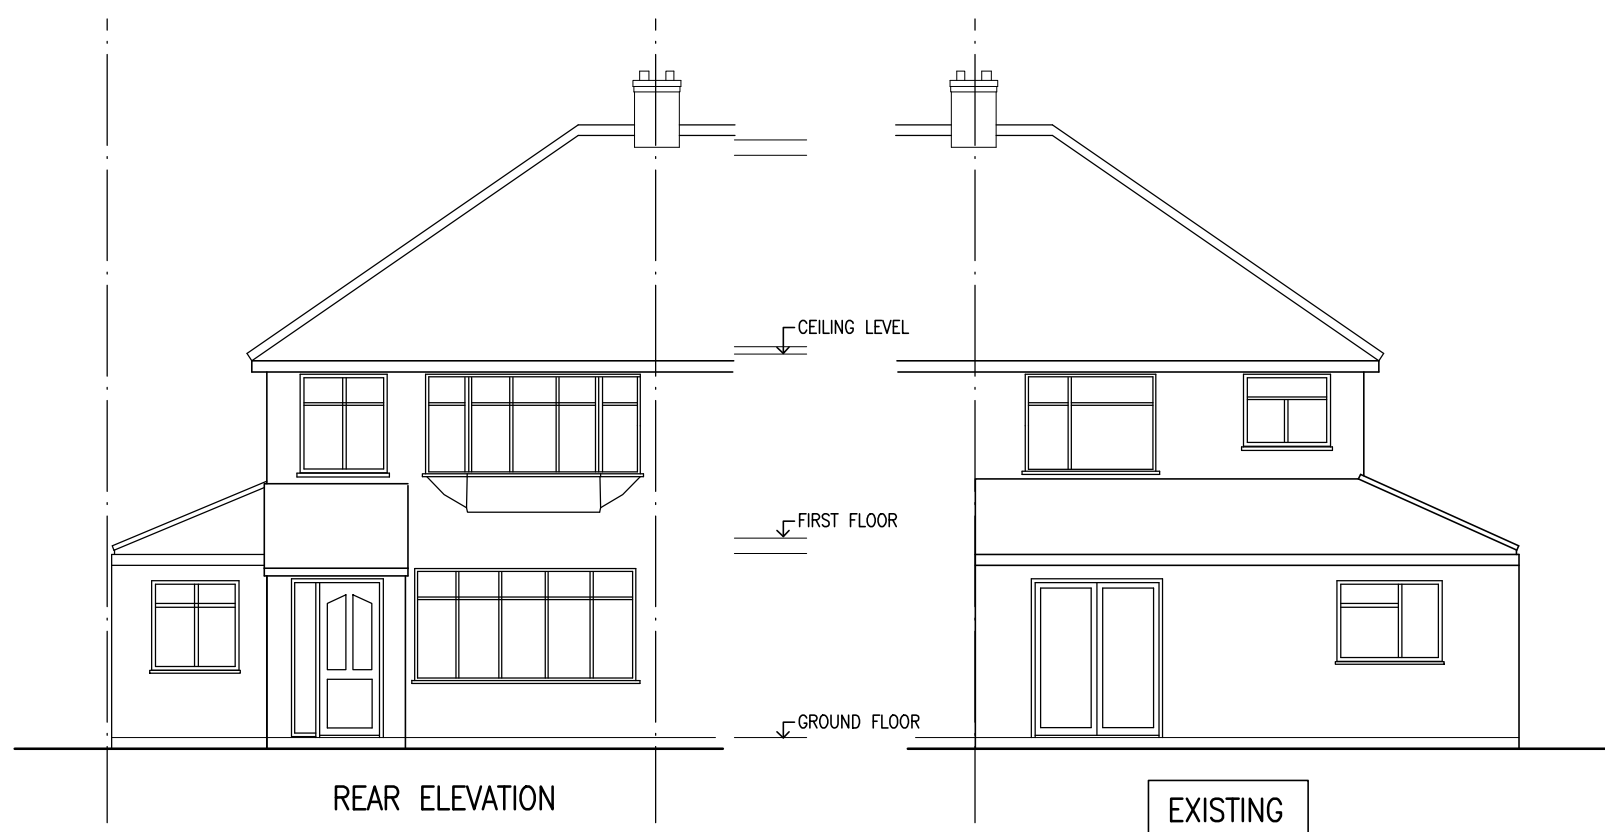
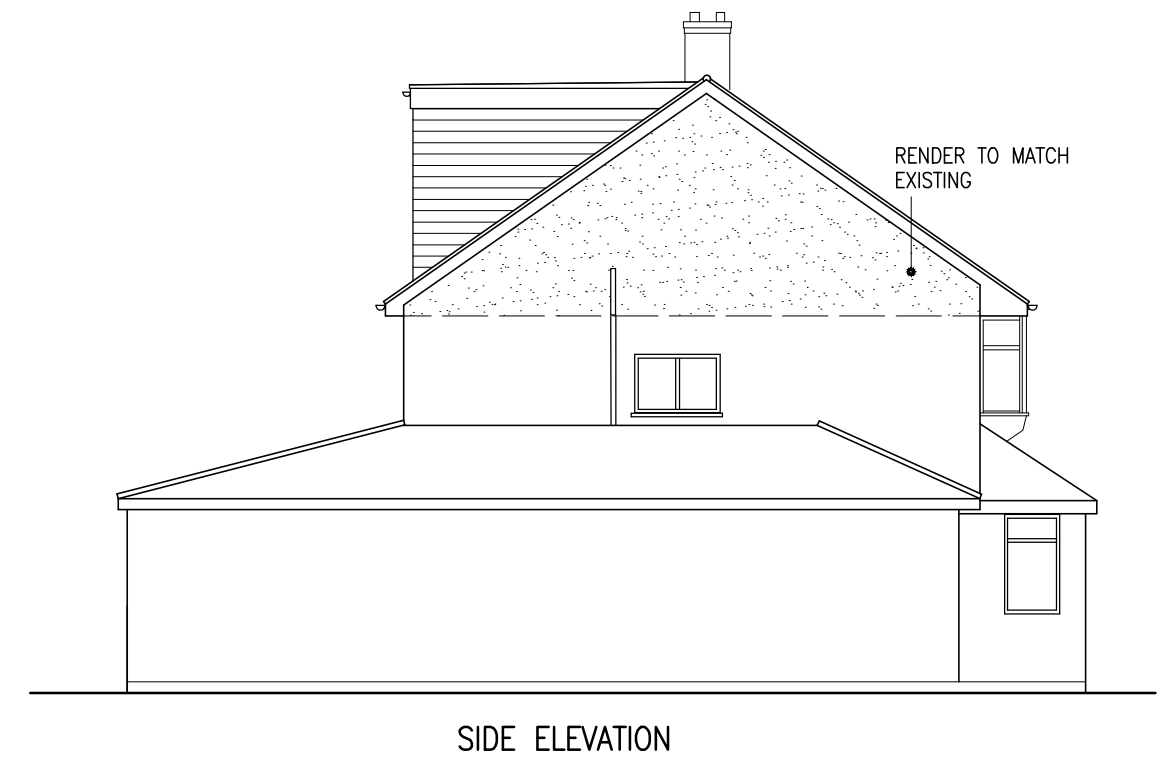
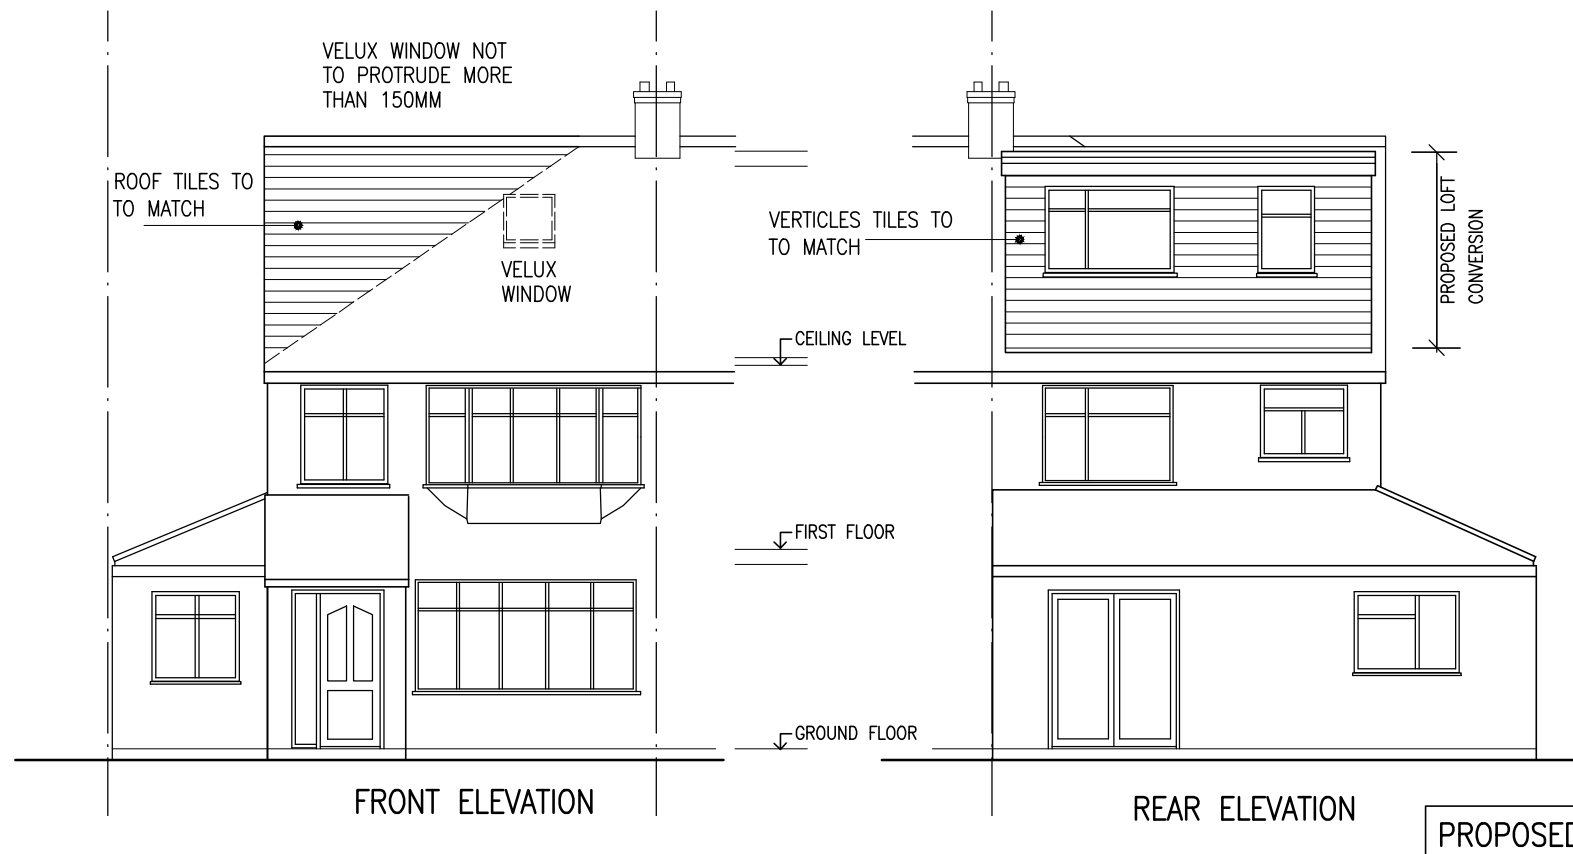


Project PROPOSED LOFT CONVERSION TO 17 OXFORD AVENUE CRANFORD HARLINGTON UB3 5HX		Drawing ELEVATIONS		
Scale 1/100 @A3	Date MARCH 2021 Drawn	Drawing No. G/621/03	A	