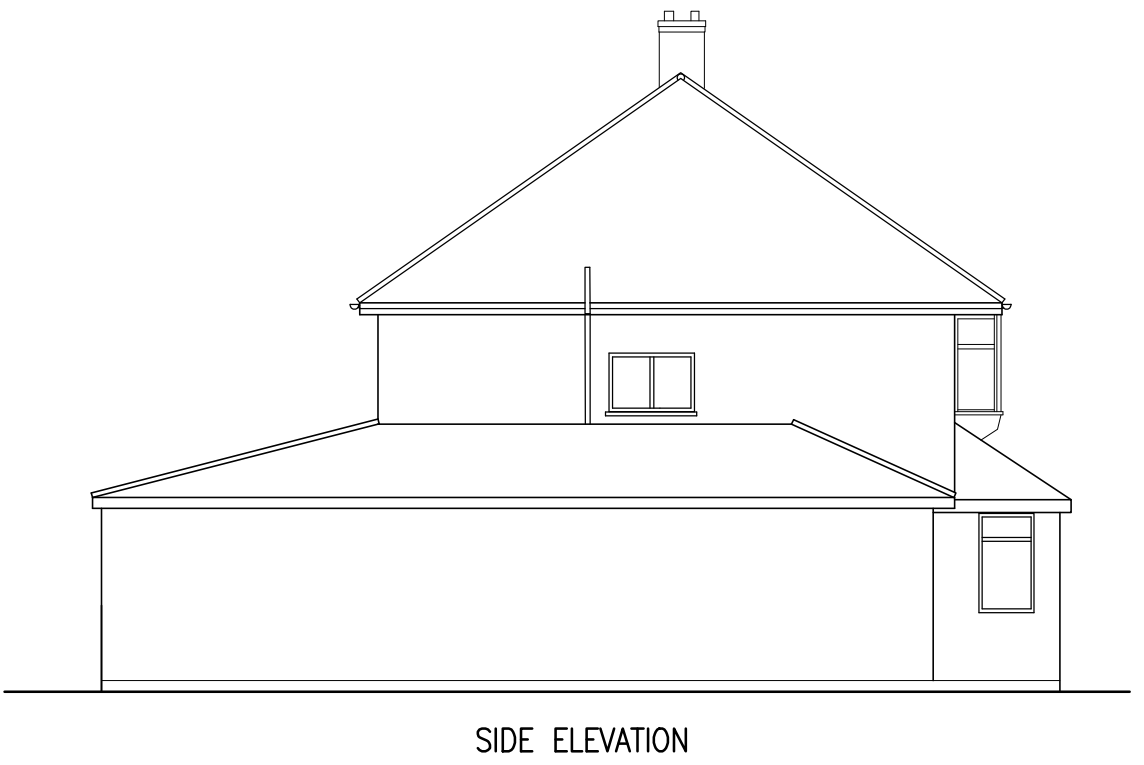
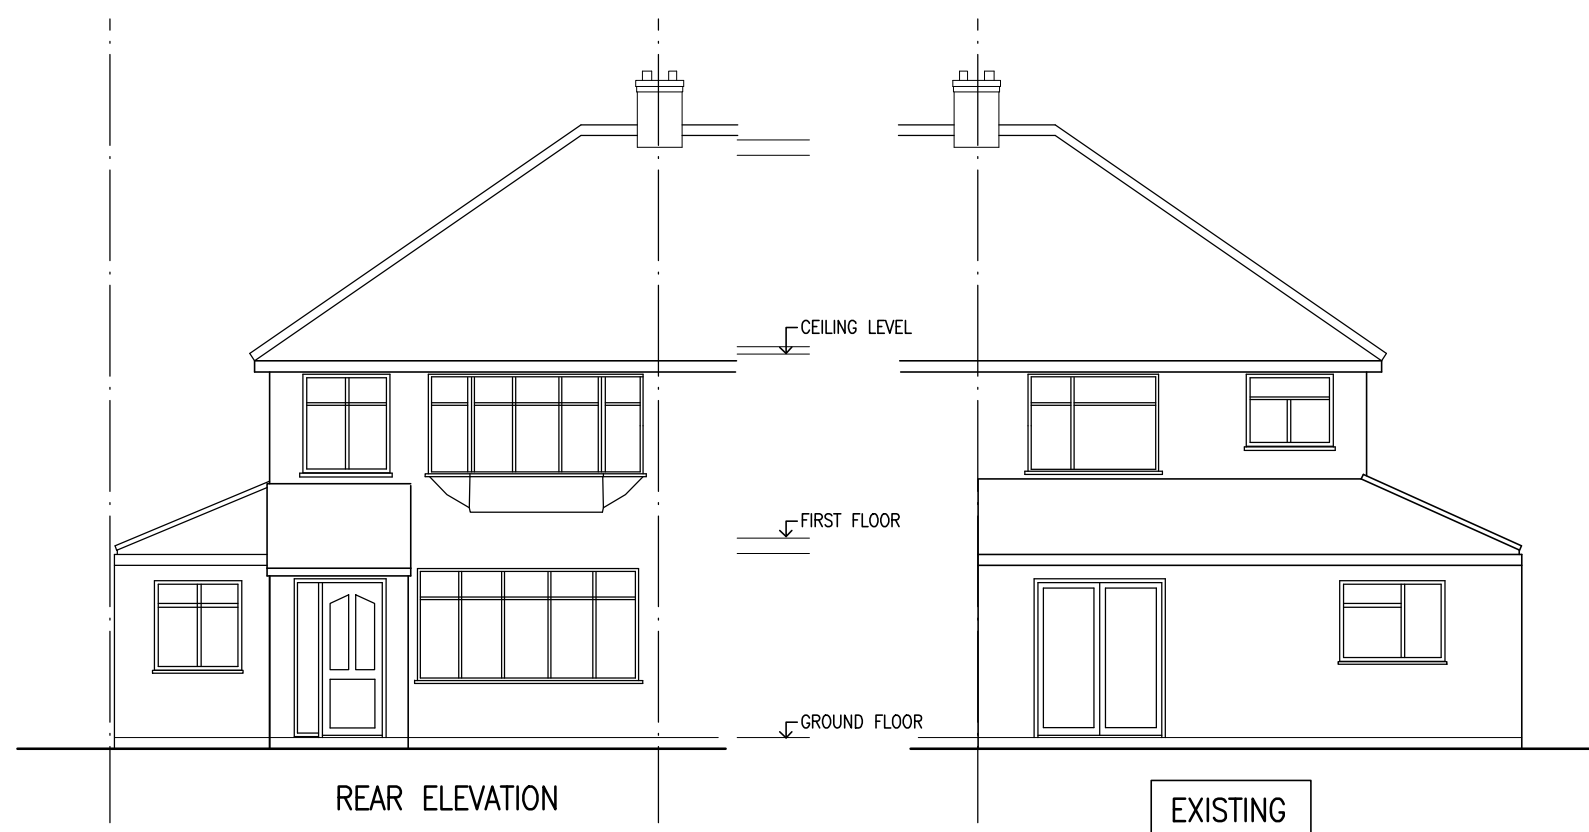
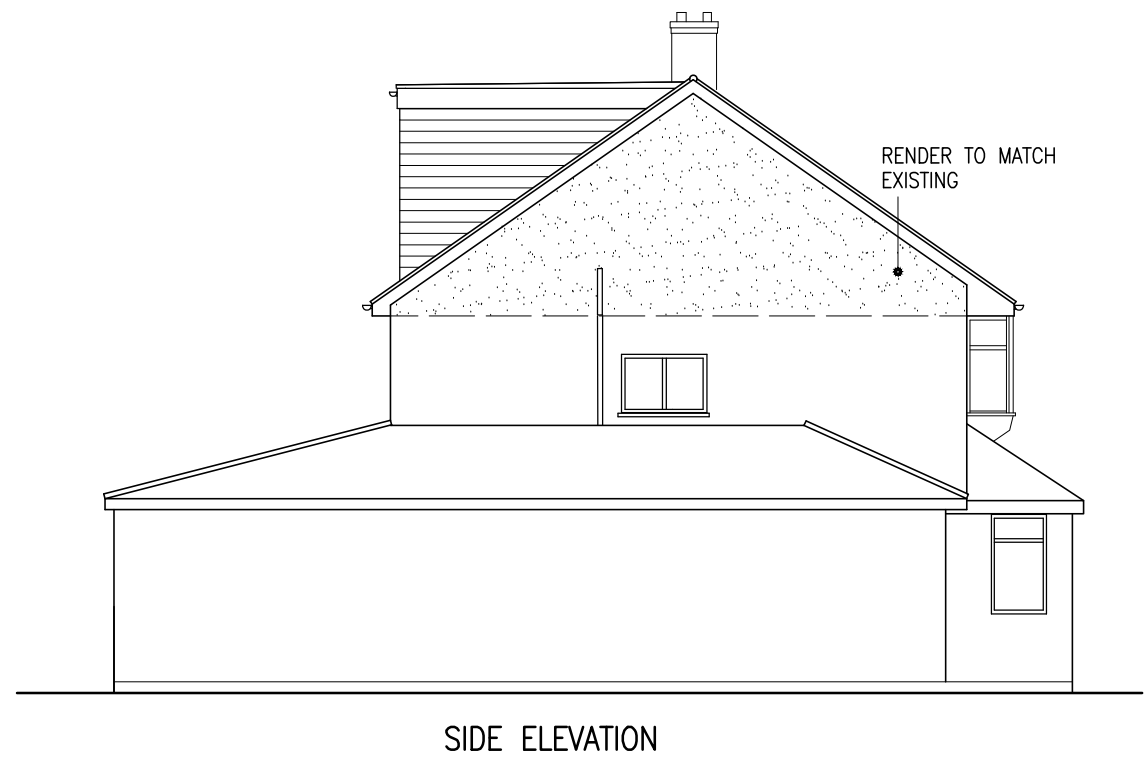
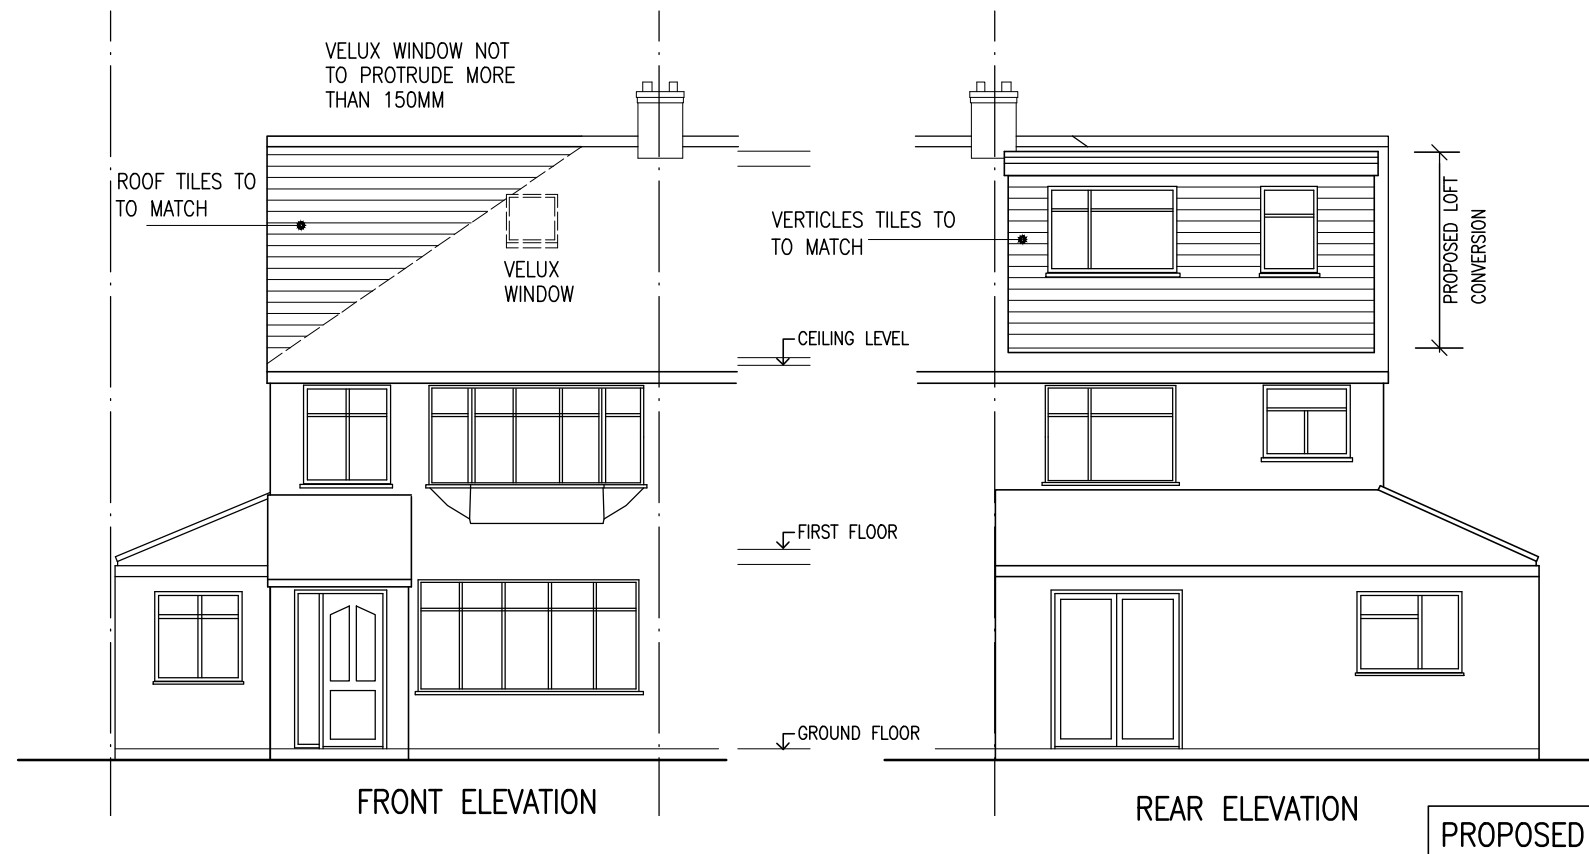


Project		Drawing		
PROPOSED LOFT CONVERSION TO 17 OXFORD AVENUE CRANFORD HARLINGTON UB3 5HX		ELEVATIONS		
Scale	Date	Drawing No.		
1/100 @A3	MARCH 2021	G/621/03		
Drawn				