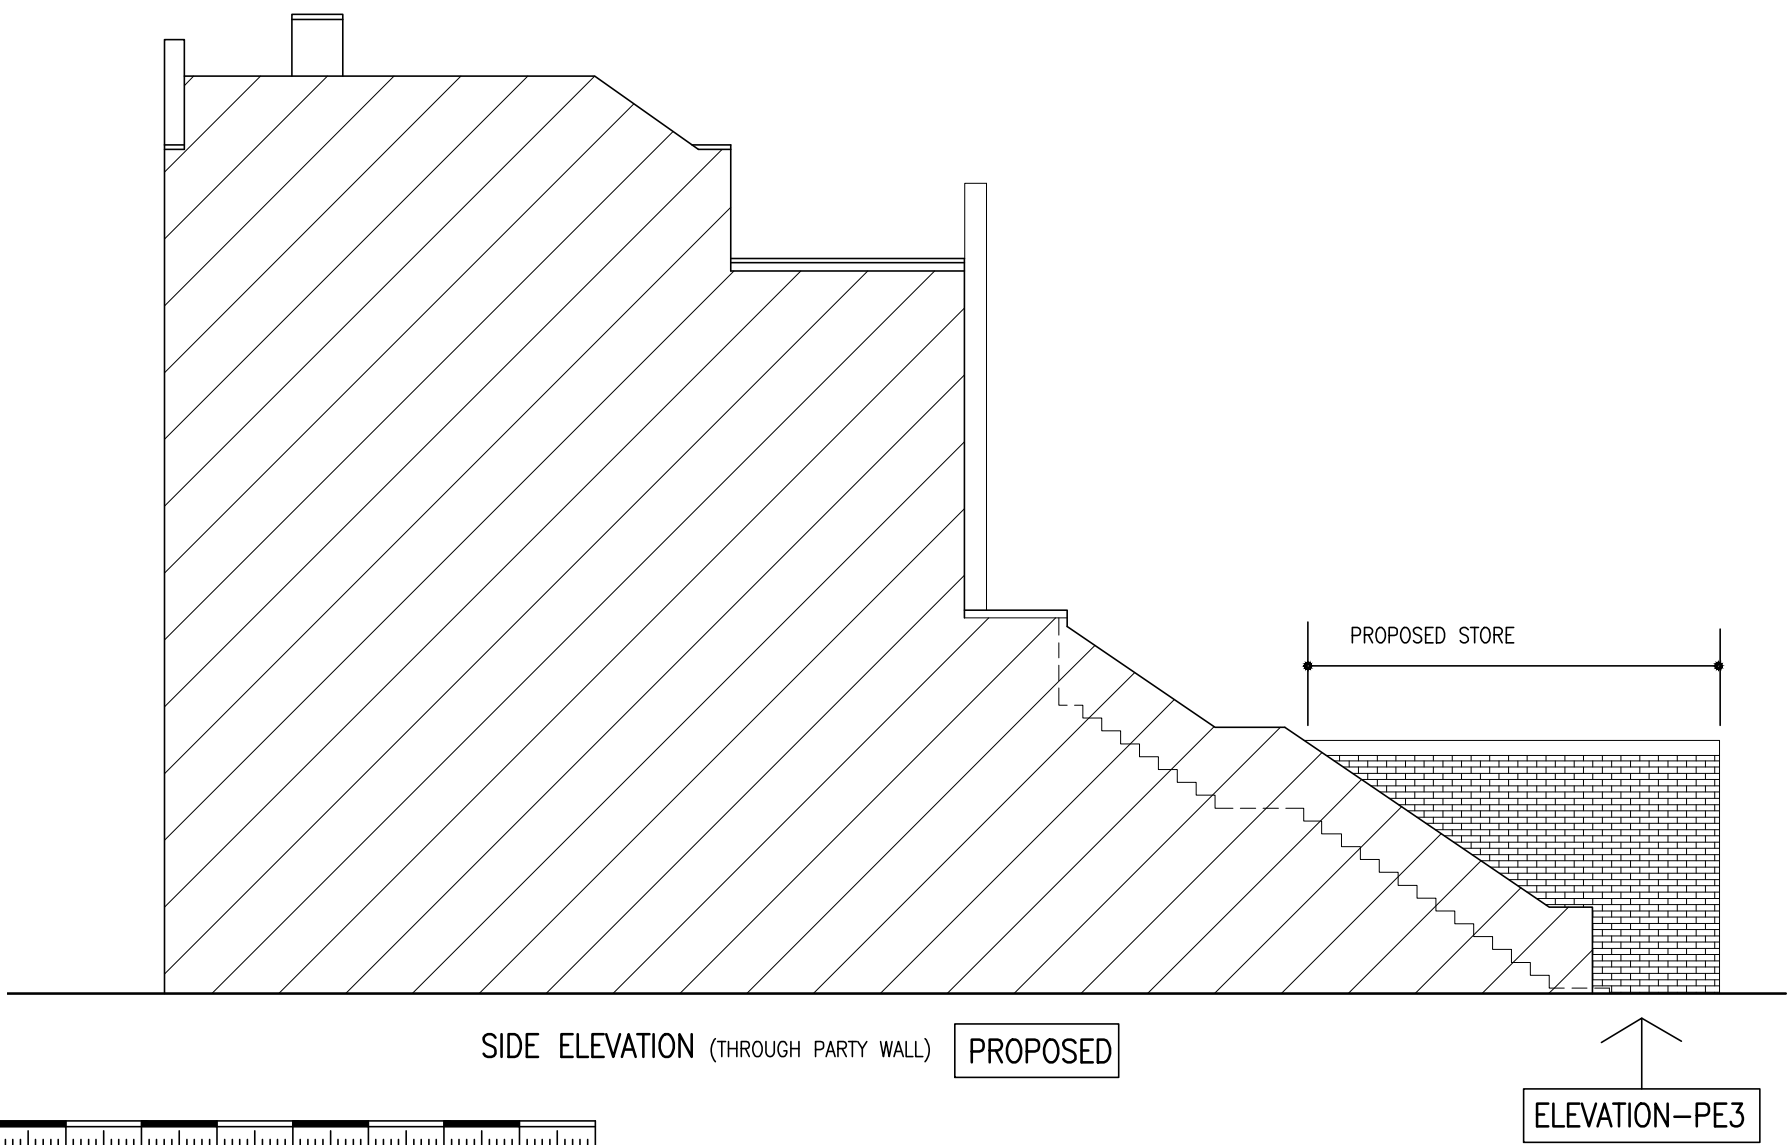
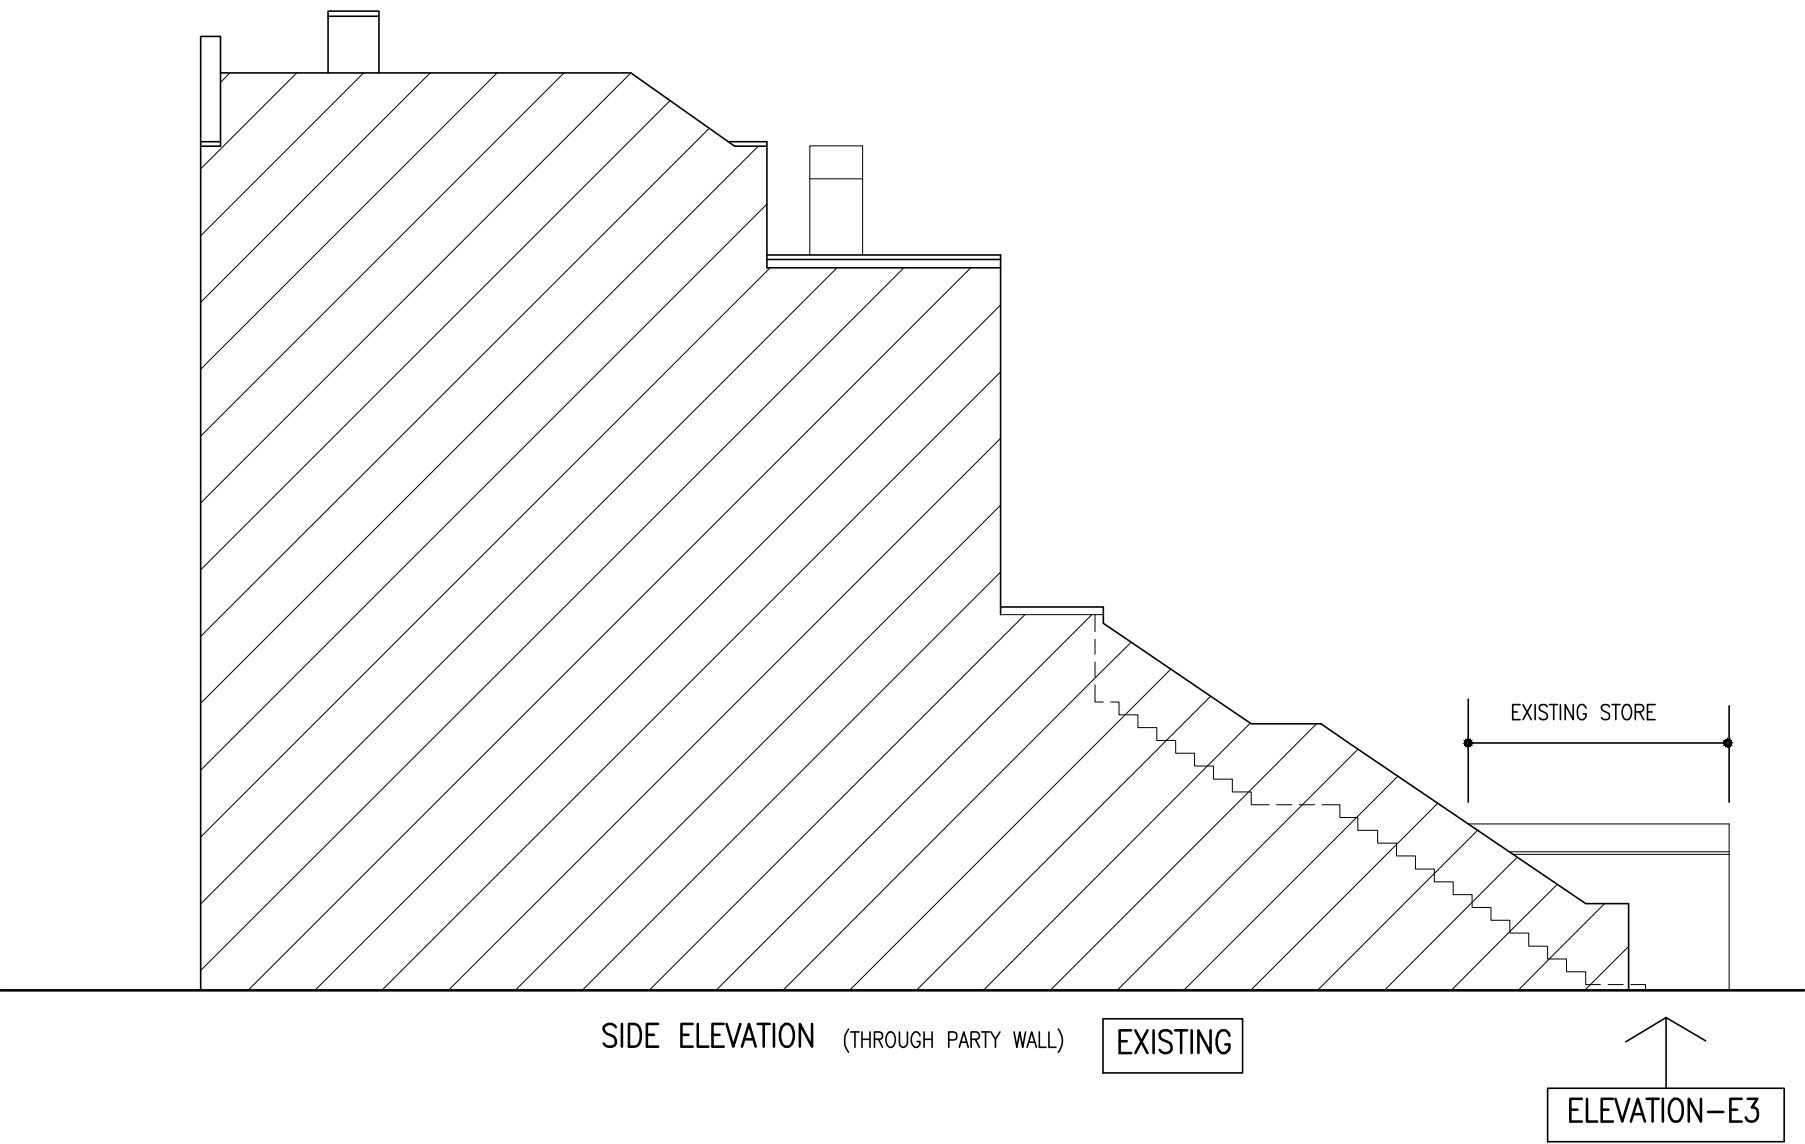


Project		Drawing		
PROPOSED CONVERSION OF EXISTING FLAT TO 2 NOS. ONE BEDROOM FLAT & GROUND FLOOR REAR STORE EXTENSION		ELEVATIONS		
AT 134 HIGH STREET YIEWSLEY UB7 7BD AND 13 PARKVIEW HIGH STREET YIEWSLEY UB7 7BG		Scale 1/100@A3	Date OCT. 2020 Drawn	Drawing No. S/605/134-05 A