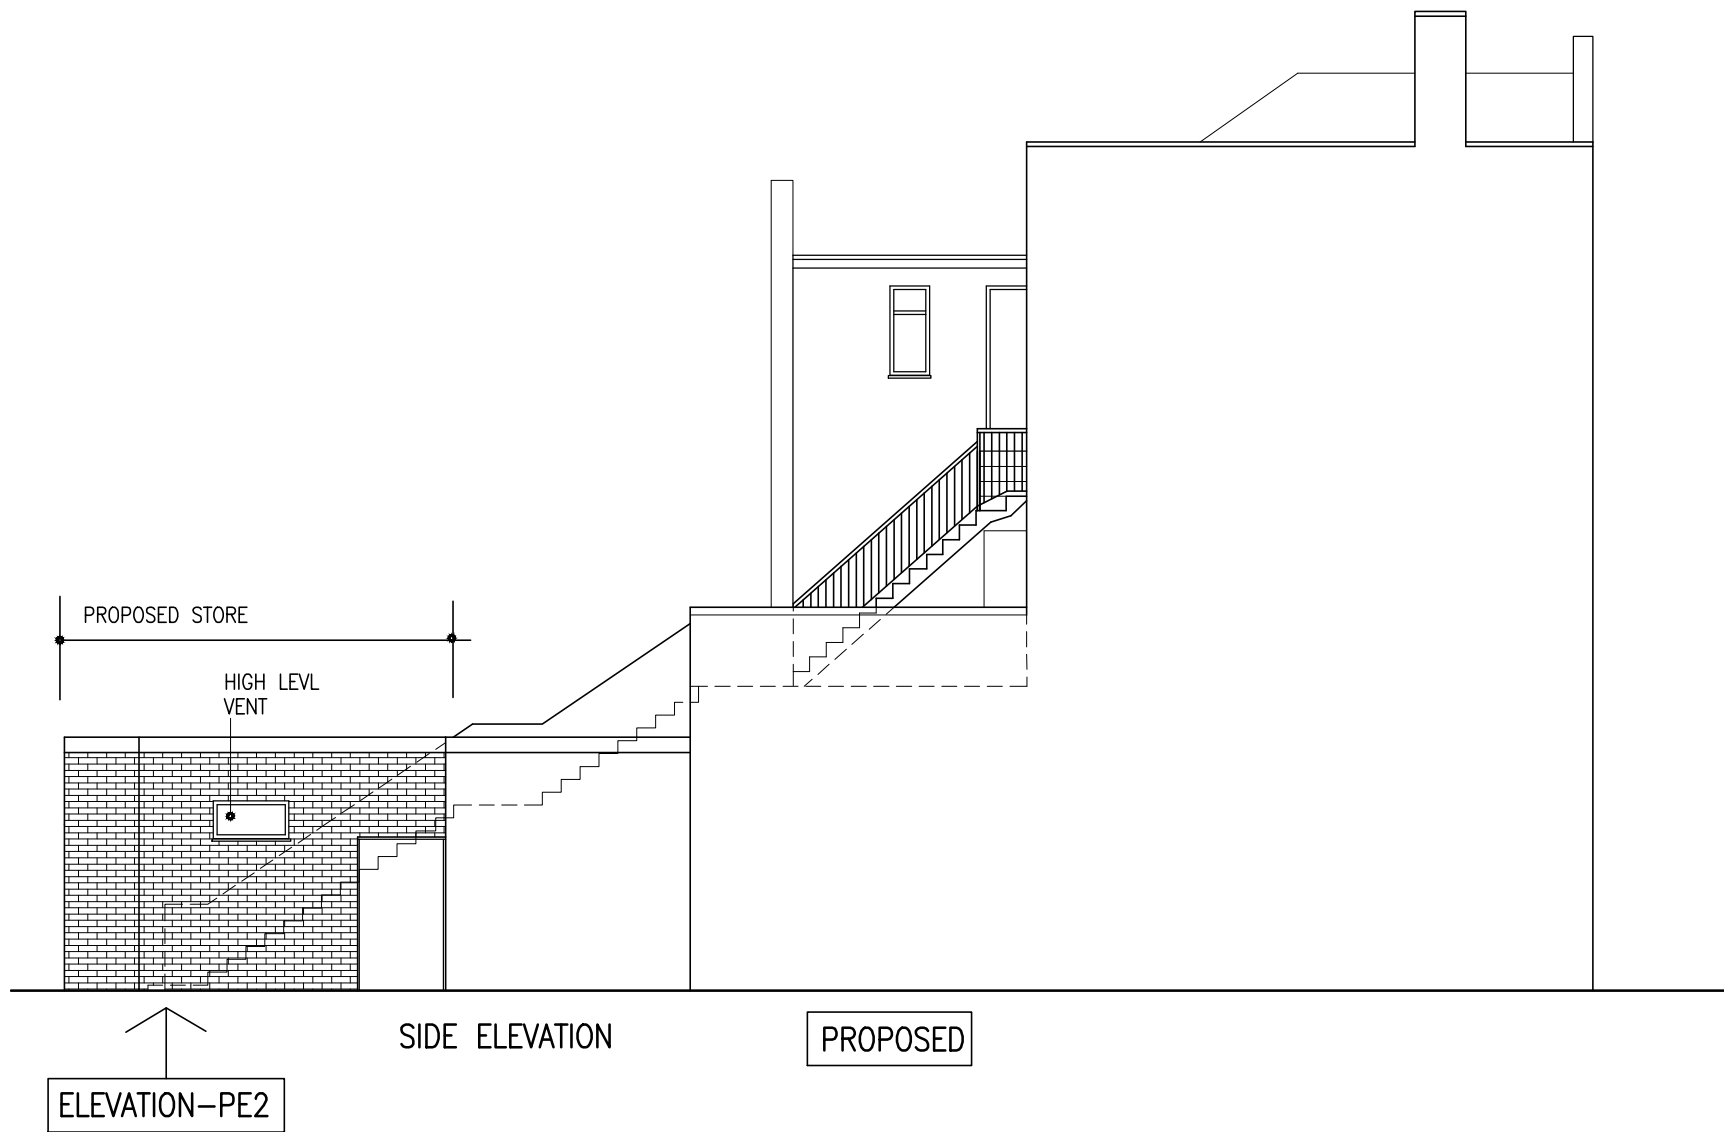


Project
PROPOSED CONVERSION OF EXISTING FLAT TO
2 NOS. ONE BEDROOM FLAT & GROUND FLOOR
REAR STORE EXTENSION
AT 134 HIGH STREET YIEWSLEY UB7 7BD AND
13 PARKVIEW HIGH STREET YIEWSLEY UB7 7BG

Drawing
ELEVATIONS

Scale
1/100@A3

Date
OCT. 2020
Drawn

Drawing No.
S/605/134-04

A