


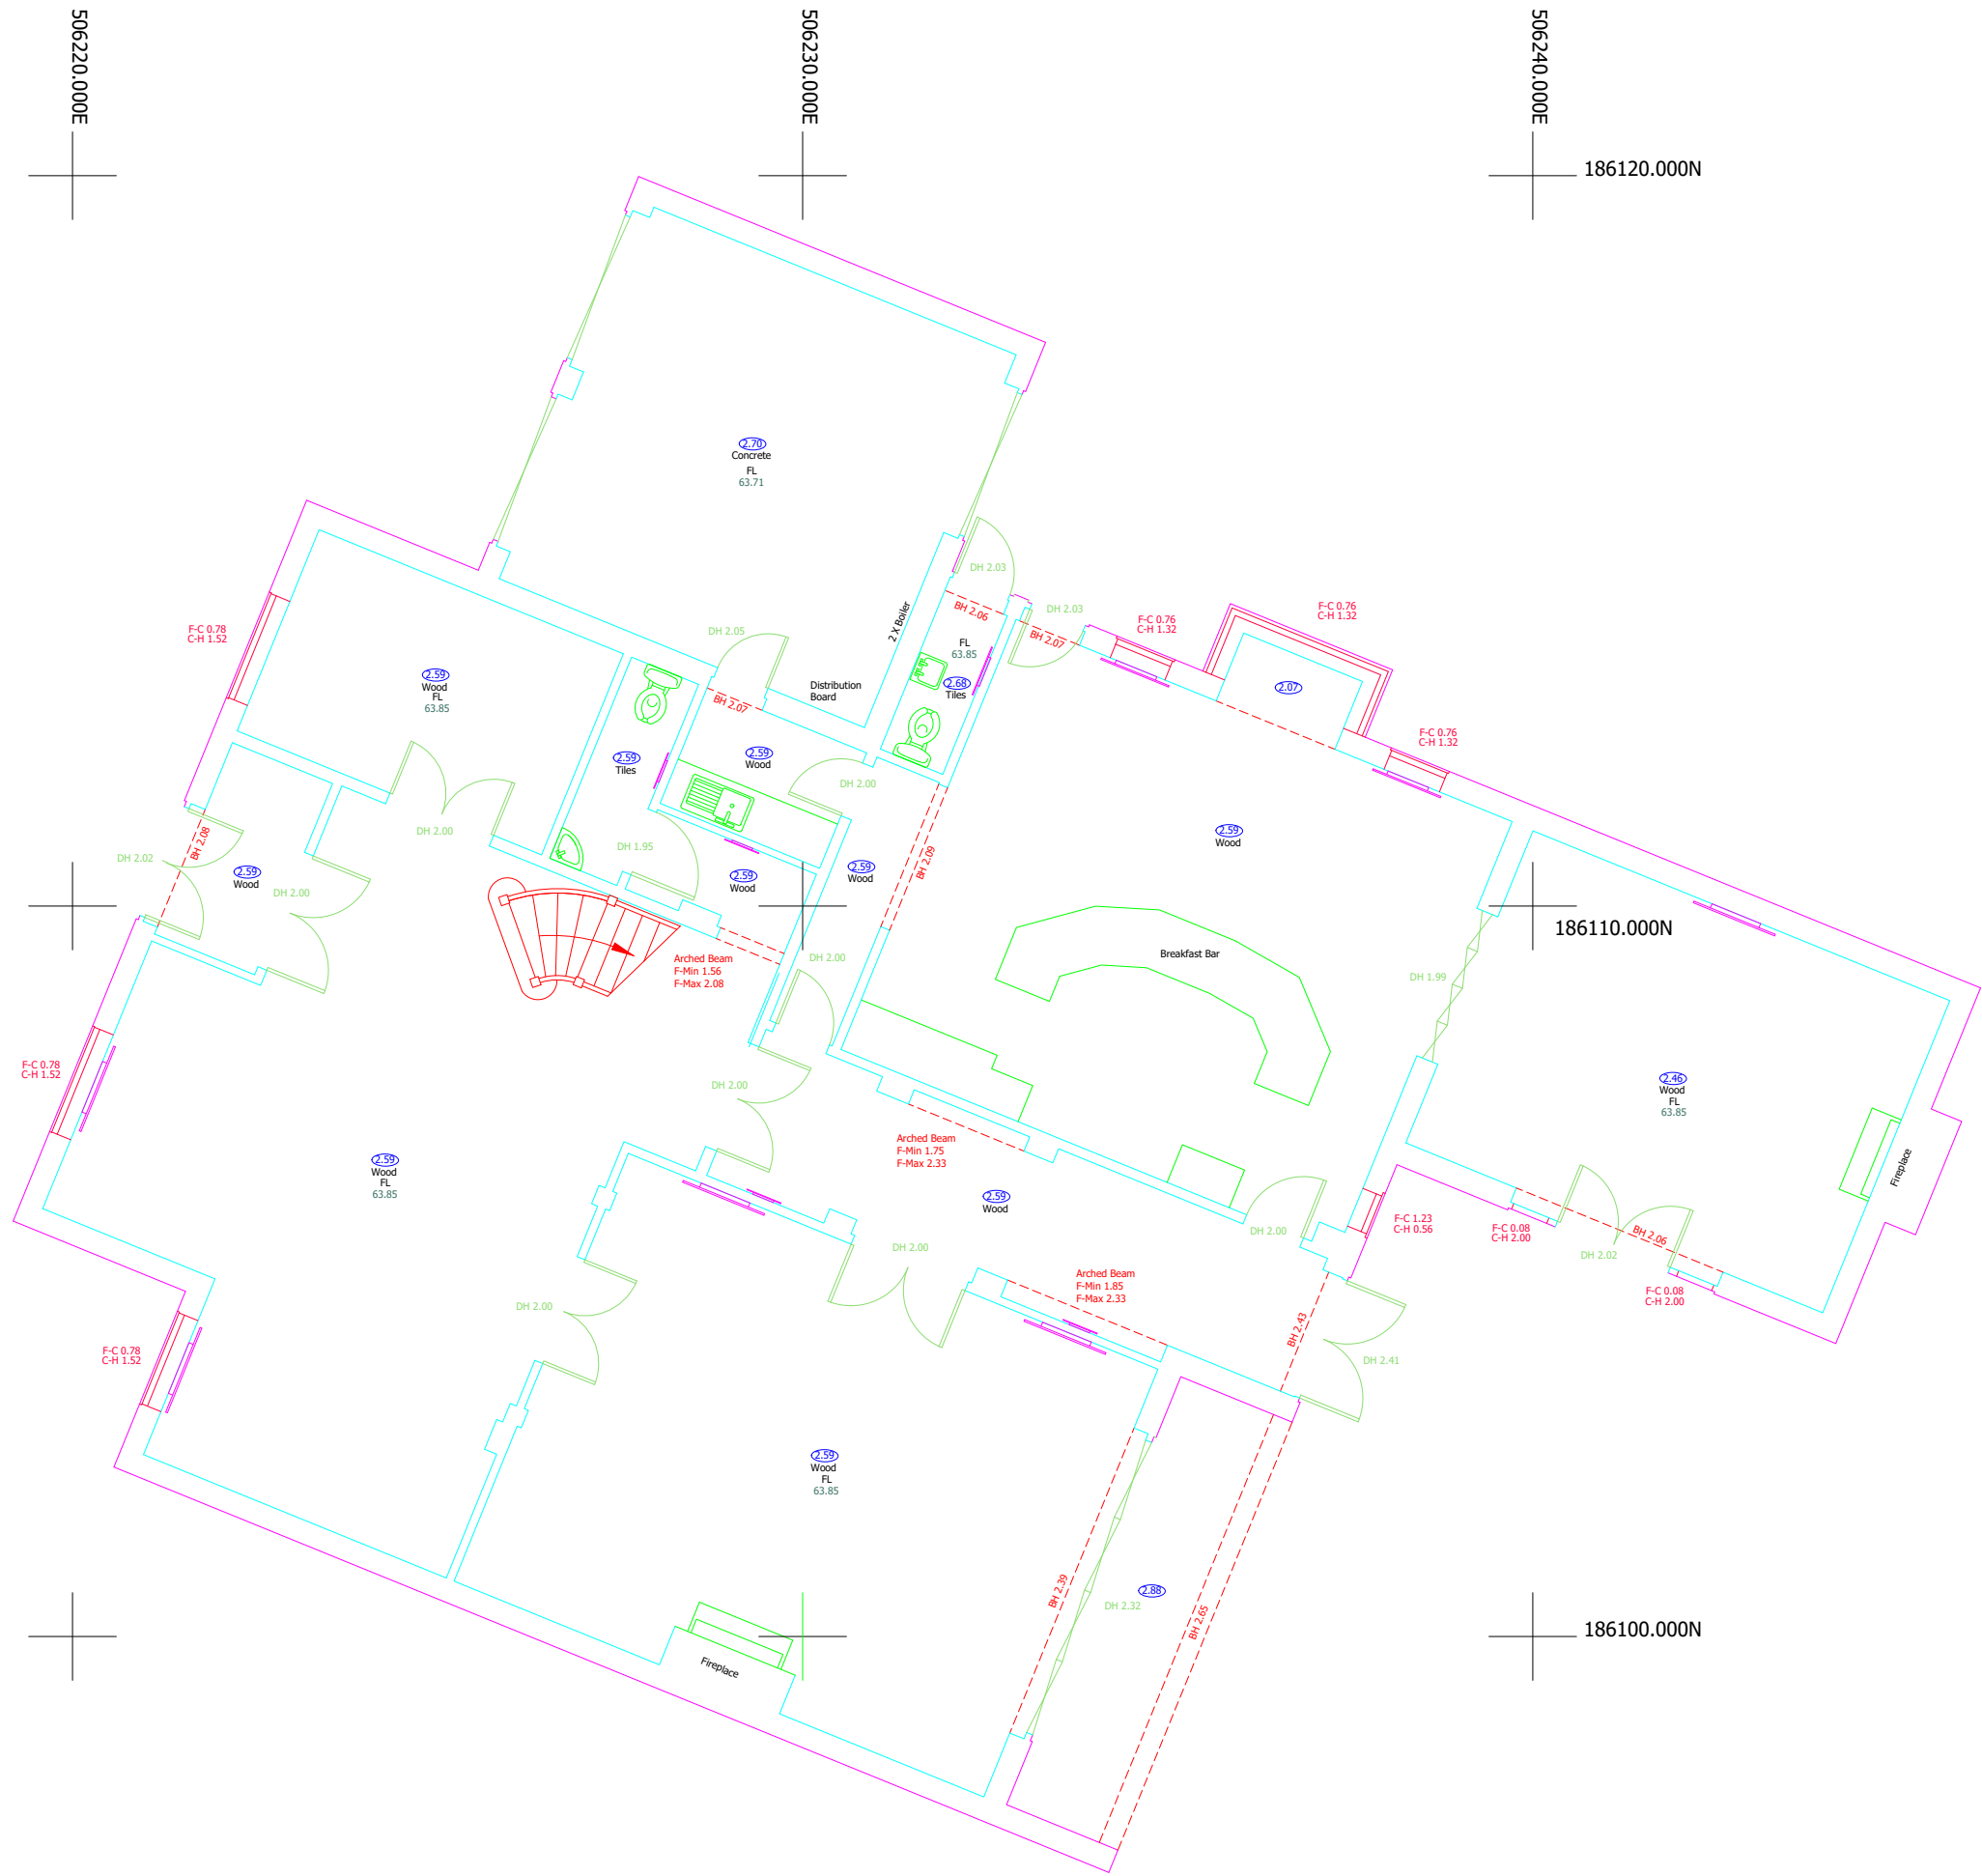


OS NORTH

Building Abbreviations

AB

BH

BL

CL

C-H

DH

DL

DP

C-10

C-10

C-10

Air Brick

Beam Height

Beam Level

Window Cill Level

Cill to Head

Door Height

Door Head Level

Down Pipe

Floor to Ceiling Height

Soffit Level

DPC

FL

F-C

HD

HL

MaxL

MinL

RWP

VP

Damp Proof Course

Floor to Cill

Heating Duct

Window Head Level

Maximum Level

Minimum Level

Rain Water Pipe

Vent Pipe

Notes

Grid is related to OS using GPS

All levels related to OS using GPS

5	-	
4	-	
3	-	
2	-	
1	-	
0	ACC	First Complete Issue
Rev		Description



CHINERY LAND
SURVEYS

LABURNUM
MALDON ROAD
KELVEDON
ESSEX

Tele 01376 538135
Email acc@chinerylandsurveys.co.uk

SURVEYED	RJC	SIMRAN VIRK
DRAWN	RJC	
SCALE	1:100	

38 THE DRIVE, ICKENHAM
UXBRIDGE UB10 8AG

MEASURED BUILDING SURVEY
GROUND FLOOR

JOB No	DRAWING NUMBER
CLS16160	CLS16160002 Rev 0

A3 Sheet - 420mm x 297mm