


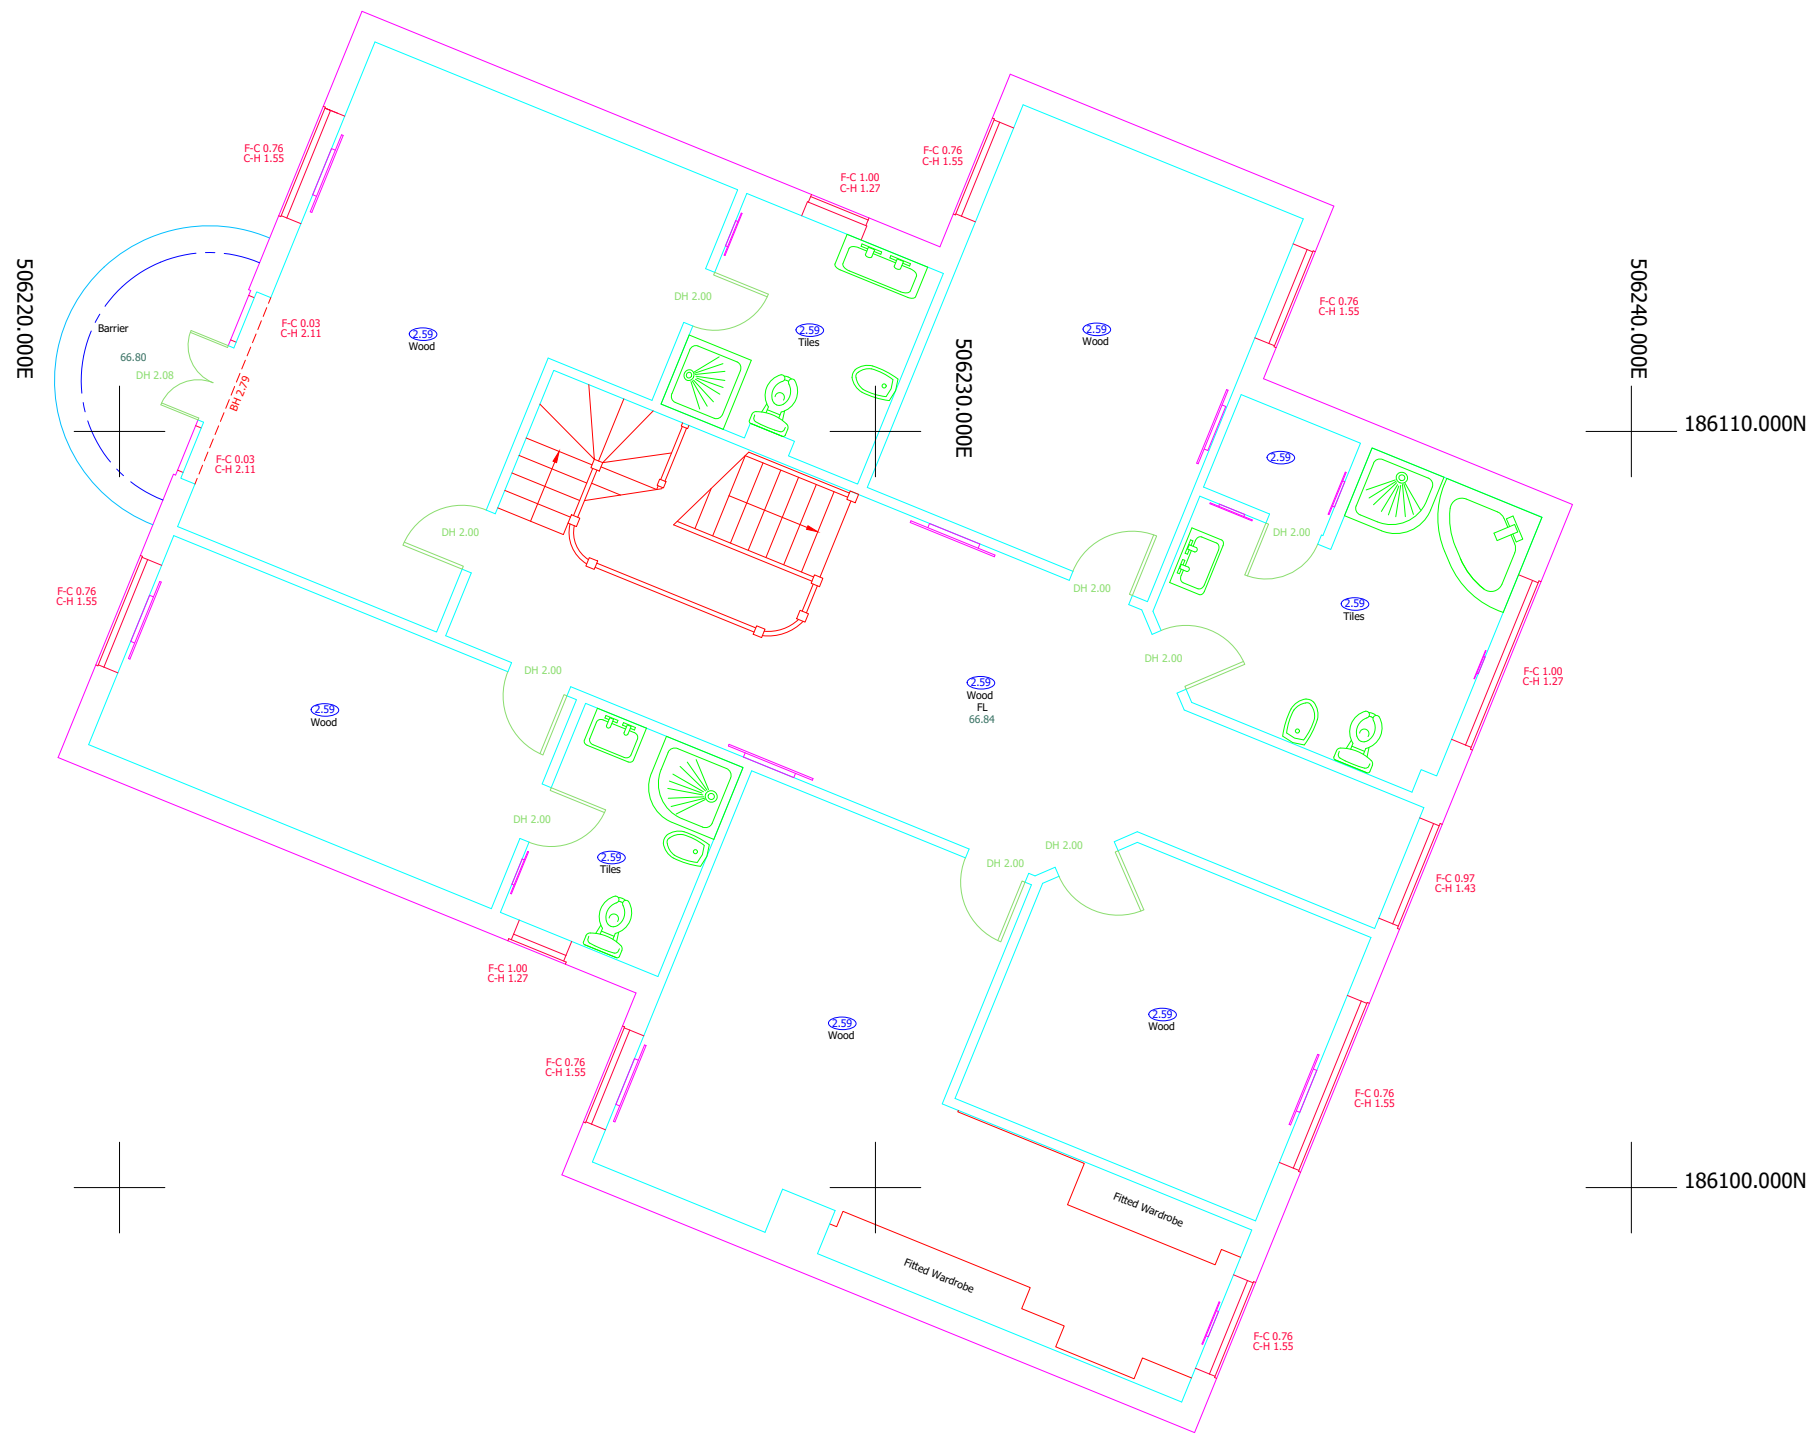

Building Abbreviations

AB	Air Brick	DPC	Damp Proof Course
BH	Beam Height	FL	Floor Level
BL	Beam Level	F-C	Floor to Cill
CL	Window Cill Level	HD	Heating Duct
C-H	Cill to Head	HL	Window Head Level
DH	Door Height	MaxL	Maximum Level
DL	Door Head Level	MinL	Minimum Level
DP	Down Pipe	RWP	Rain Water Pipe
F-C	Floor to Ceiling Height	VP	Vent Pipe
S-L	Soffit Level		

Notes

Grid is related to OS using GPS
All levels related to OS using GPS

5	-	
4	-	
3	-	
2	-	
1	-	
0	ACC	First Complete Issue
Rev		Description



CHINERY LAND
SURVEYS

LABURNUM
MALDON ROAD
KELVEDON
ESSEX

Tele 01376 538135
Email acc@chinerylandsurveys.co.uk

SURVEYED	RJC	SIMRAN VIRK
DRAWN	RJC	
SCALE	1:100	

38 THE DRIVE, ICKENHAM
UXBRIDGE UB10 8AG

MEASURED BUILDING SURVEY
1ST FLOOR

JOB No	DRAWING NUMBER
CLS16160	CLS16160003 Rev 0