




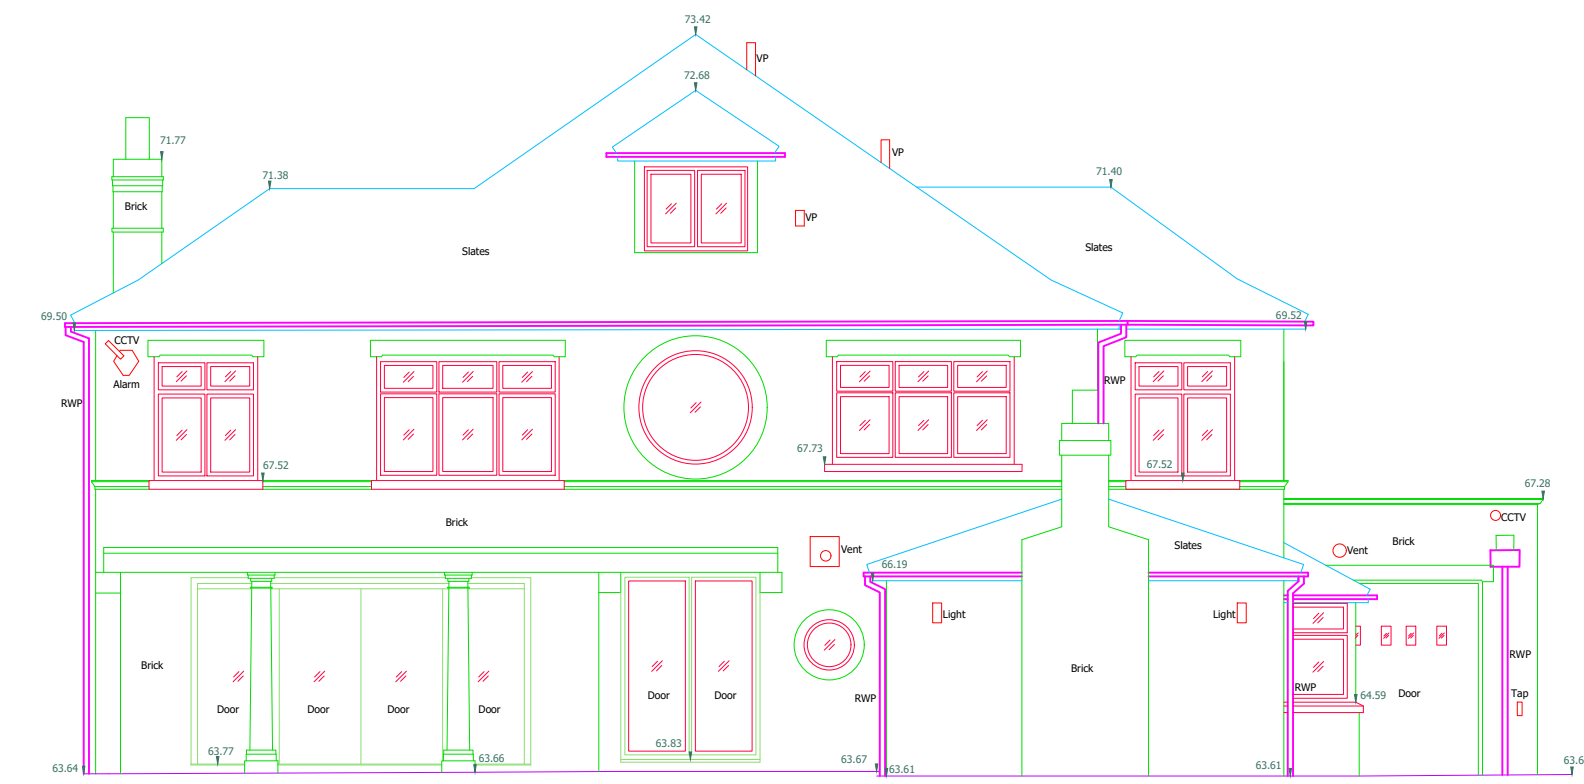


Elevation 1

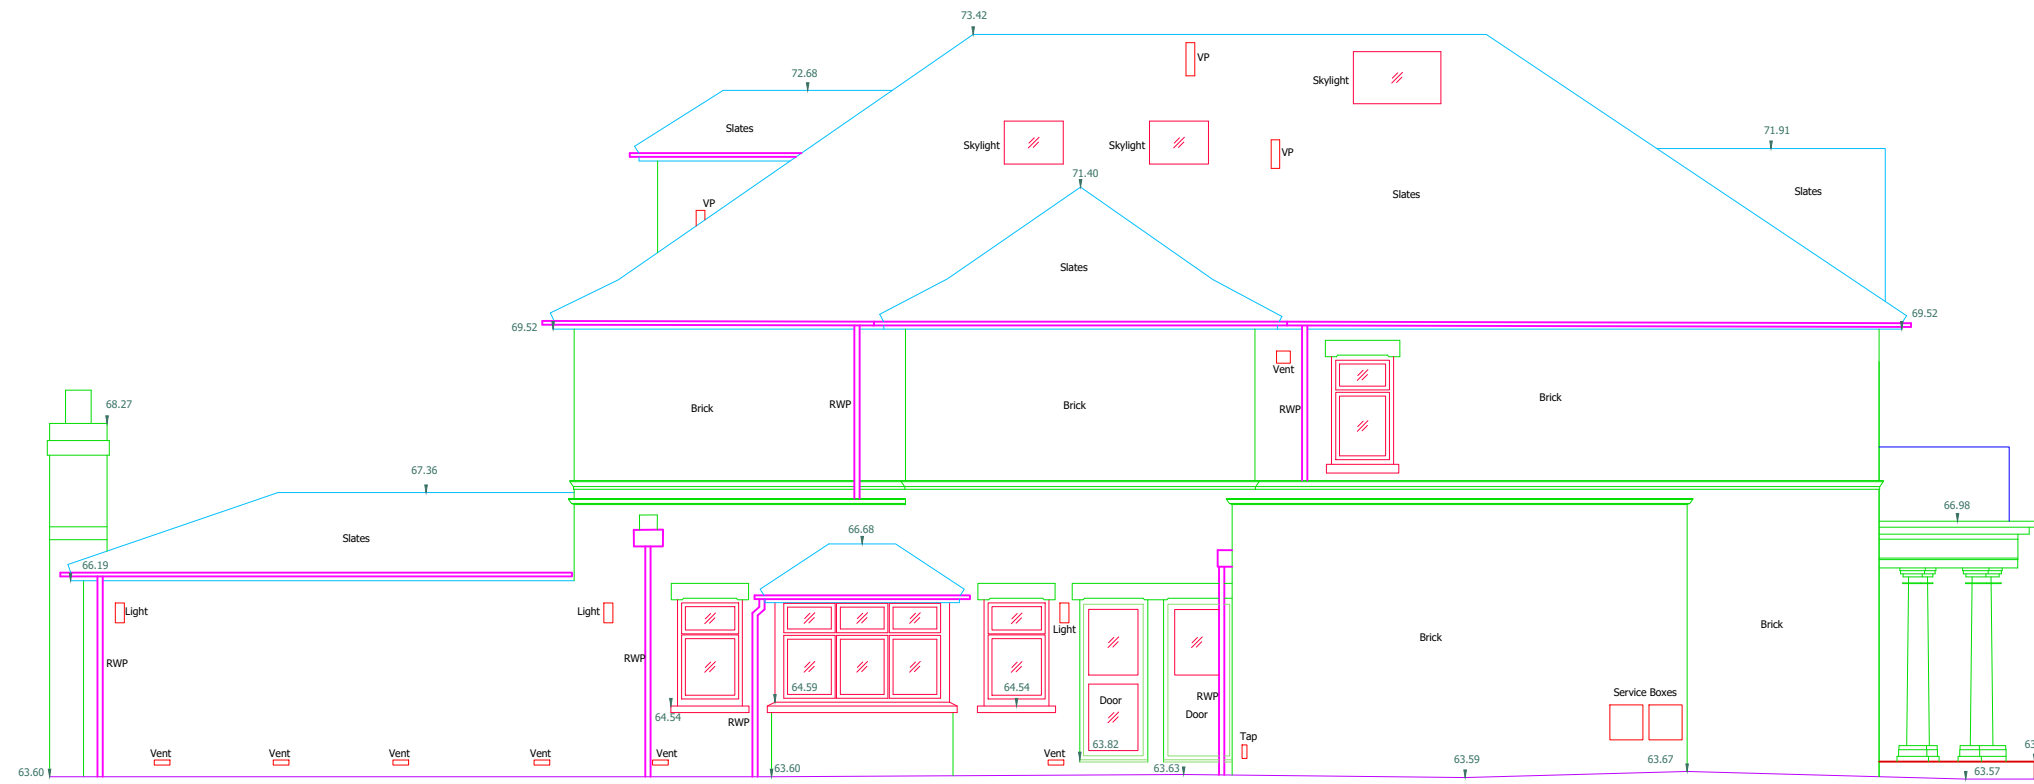


Elevation 2

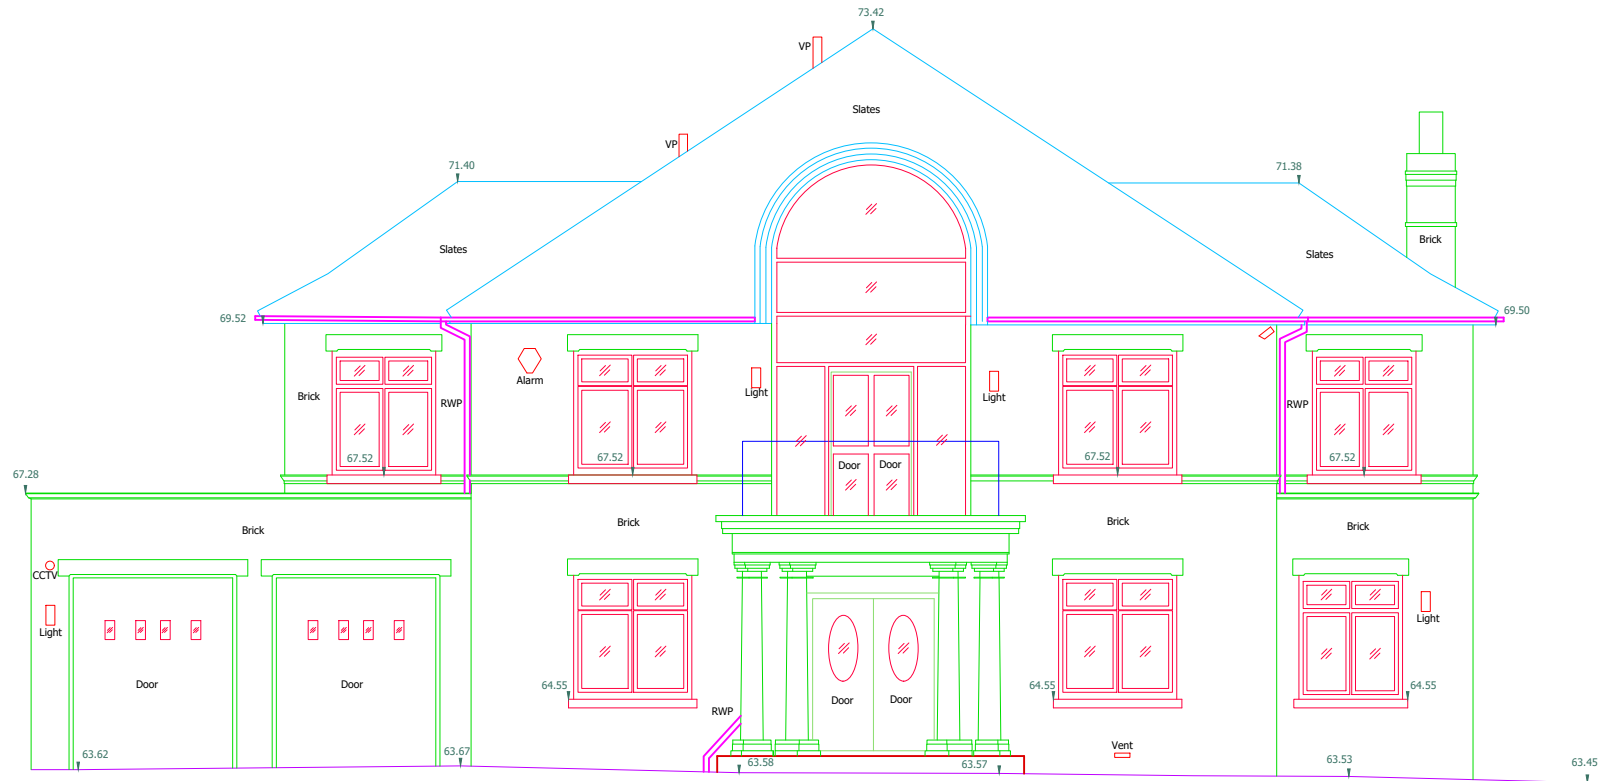


Elevation 3

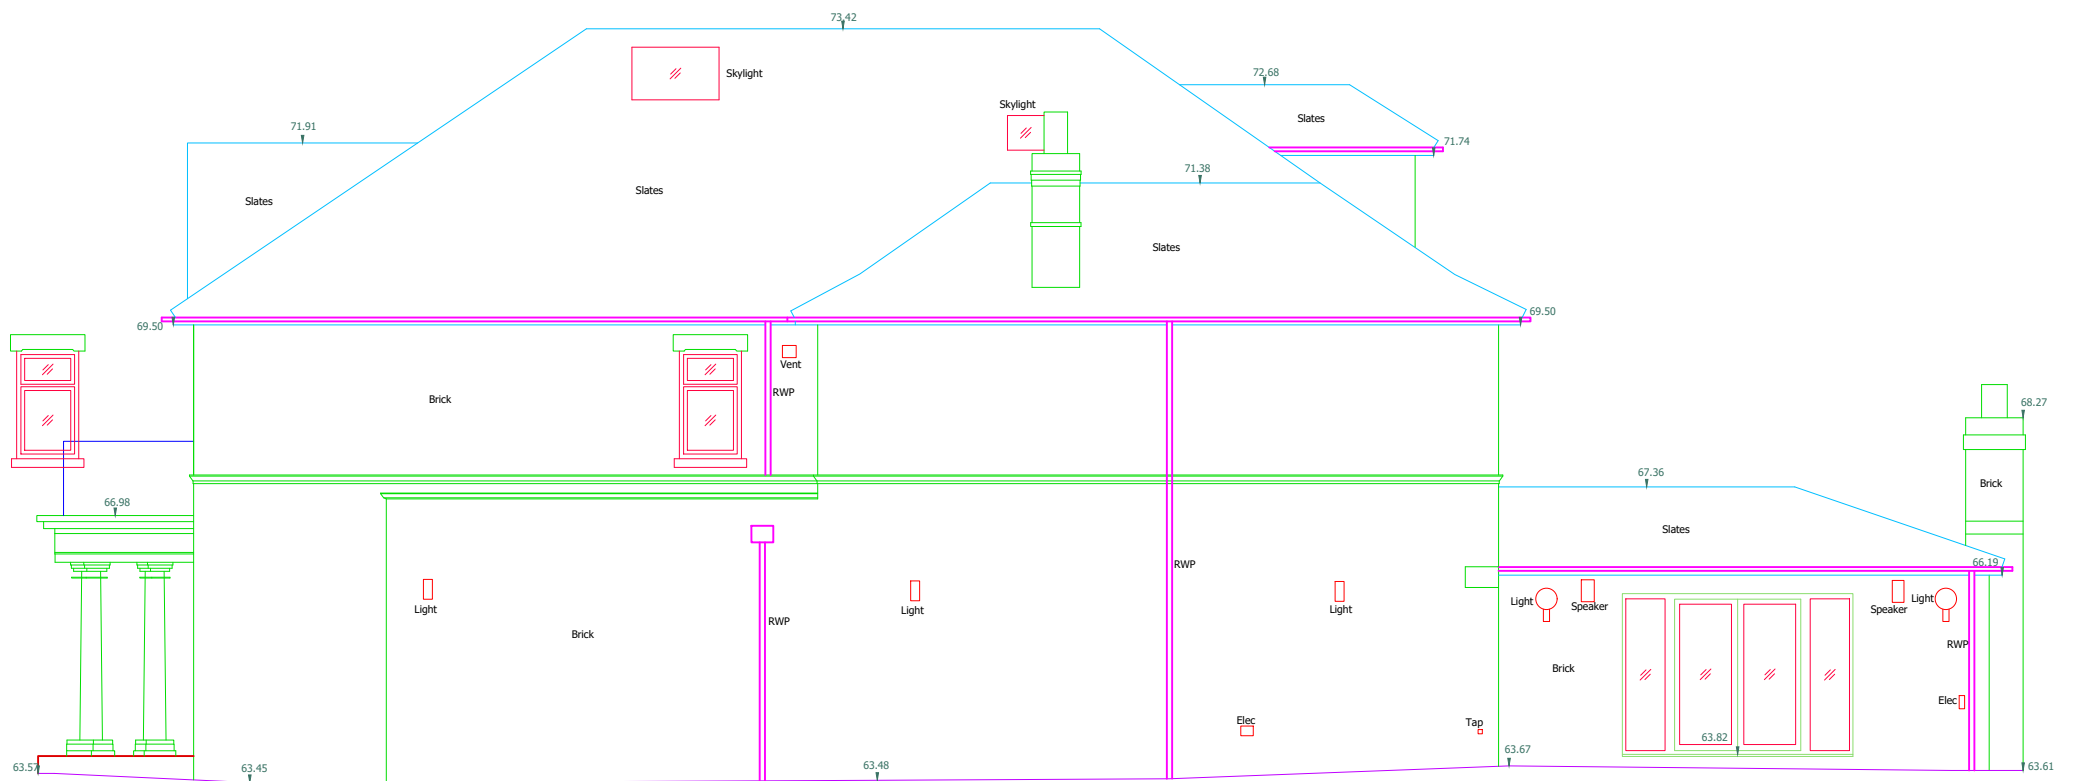

Elevation 4

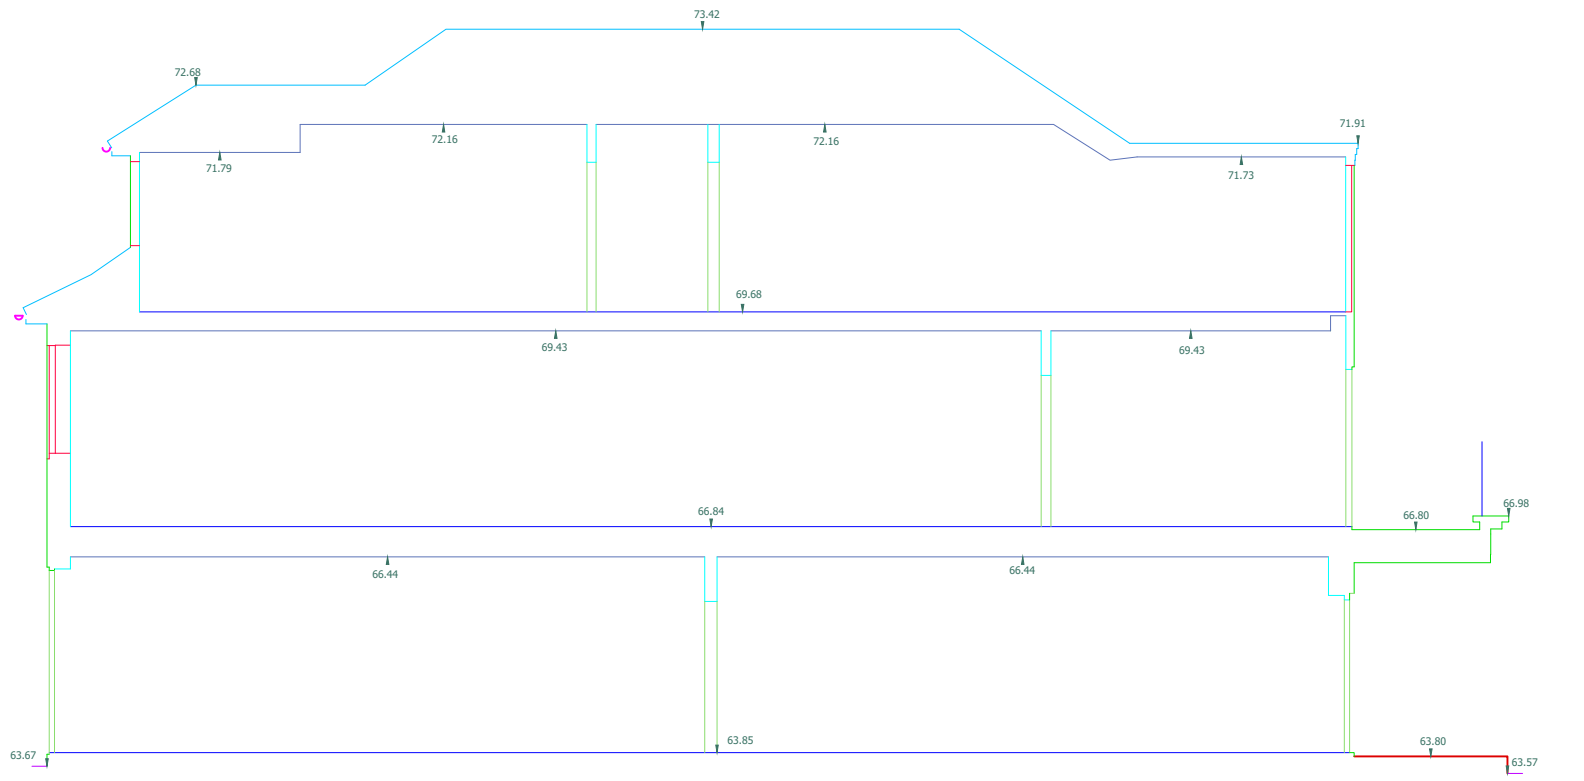

Section A

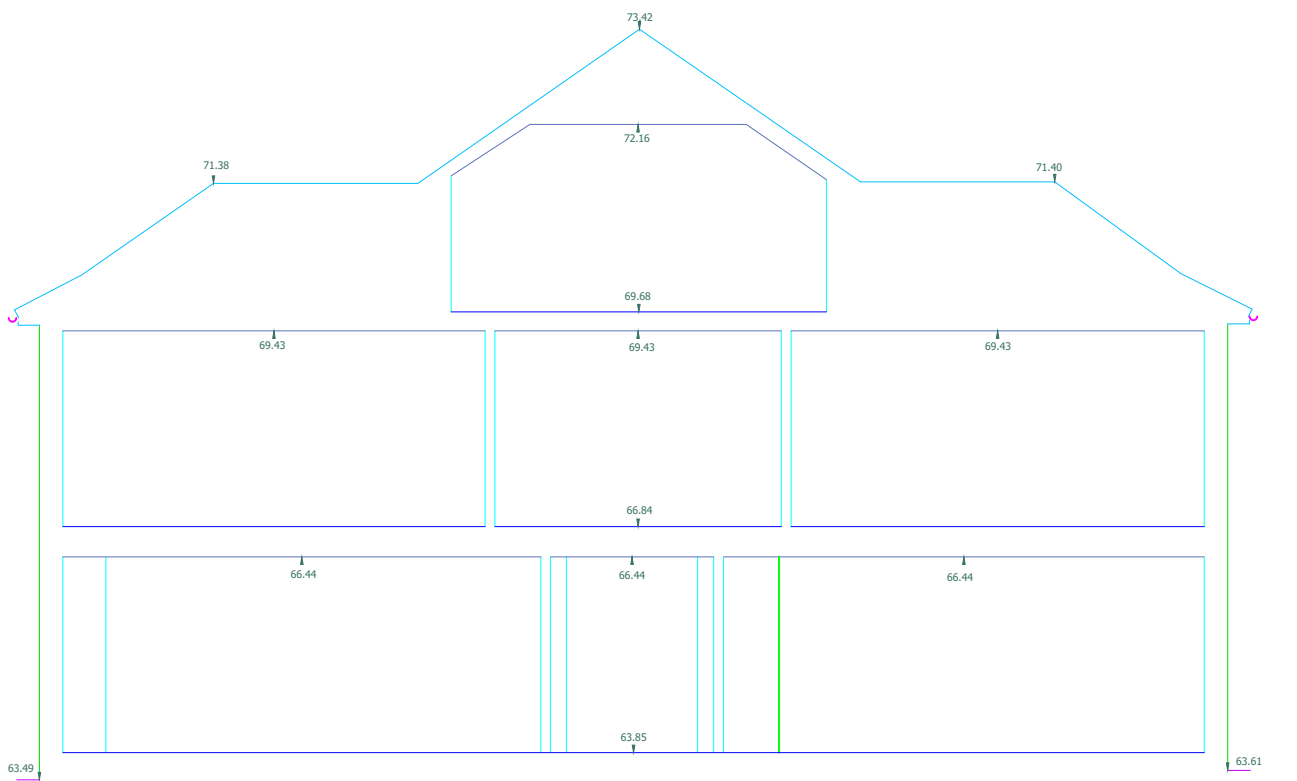

Section B

Building Abbreviations

AB	Air Brick	DPC	Damp Proof Course
BH	Beam Height	FL	Floor Level
BL	Beam Level	F-C	Floor to Cill
CL	Window Cill Level	HD	Heating Duct
C-H	Cill to Head	HL	Window Head Level
DH	Door Height	MaxL	Maximum Level
DL	Door Head Level	MinL	Minimum Level
DP	Down Pipe	RWP	Rain Water Pipe
2.10	Floor to Ceiling Height	VP	Vent Pipe
27.28	Soffit Level		

Notes

Grid is related to OS using GPS
All levels related to OS using GPS

5	-	
4	-	
3	-	
2	-	
1	-	
0	ACC	First Complete Issue
Rev		Description



CHINERY LAND SURVEYS

LABURNUM
MALDON ROAD
KELVEDON
ESSEX

Tele 01376 538135
Email acc@chinerylandsurveys.co.uk

SURVEYED	RJC	SIMRAN VIRK
DRAWN	RJC	
SCALE	1:100	

38 THE DRIVE, ICKENHAM
UXBRIDGE UB10 8AG

ELEVATIONS & SECTIONS

JOB No	DRAWING NUMBER
CLS16160	CLS16160006 Rev 0