
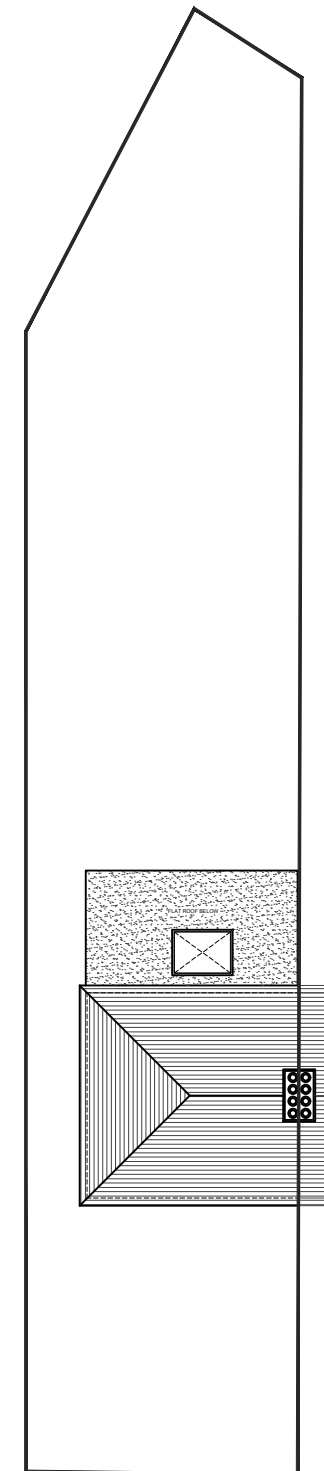


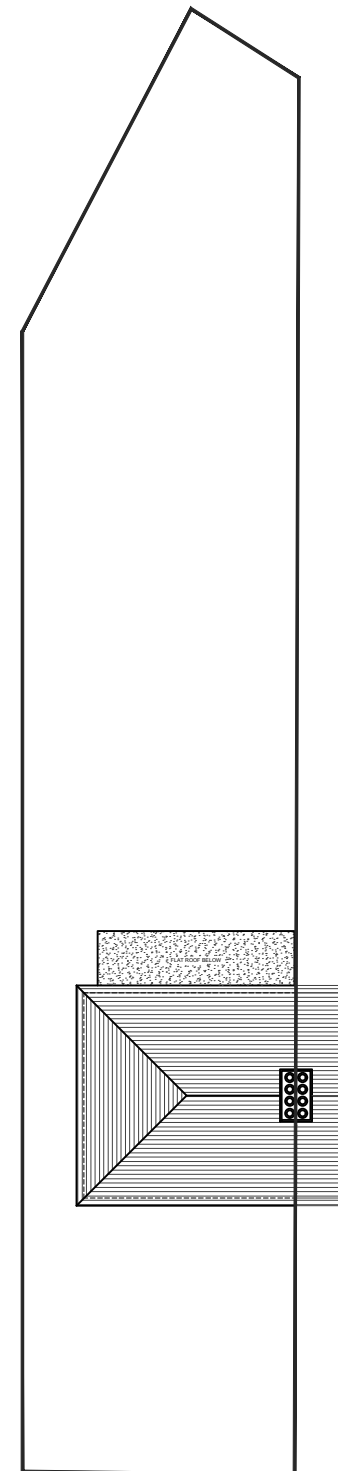

NOTES

Dimensions are not to be scaled from this drawing.

[illegible]

DESIGN ENDEAVOURS

31 LINCROFT GARDENS, HOUNSLOW LONDON, TW3 2QT
M: 07869580774, 07883602259
E: design.endeavour@gmail.com

Project
12 WHITETHORN AVENUE YIEWSLEY WEST DRAYTON
LONDON , UB7 8JX

Title	OS MAP & BLOCK PLANS (APPLICATION - 01)
-------	--

Scale as shown @ A3	Drawn NK/TA	Approved	Date JULY 20
Job No. DE-791	Drawing No. P-12WA-01		Rev.