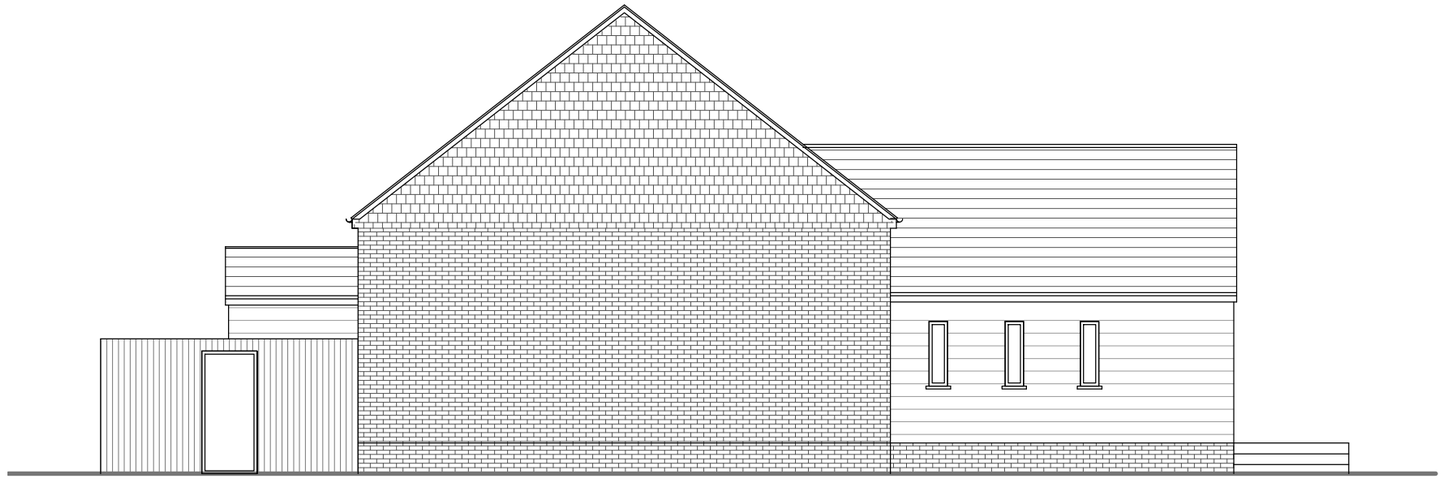

THE BAN

EXISTING SIDE ELEVATION

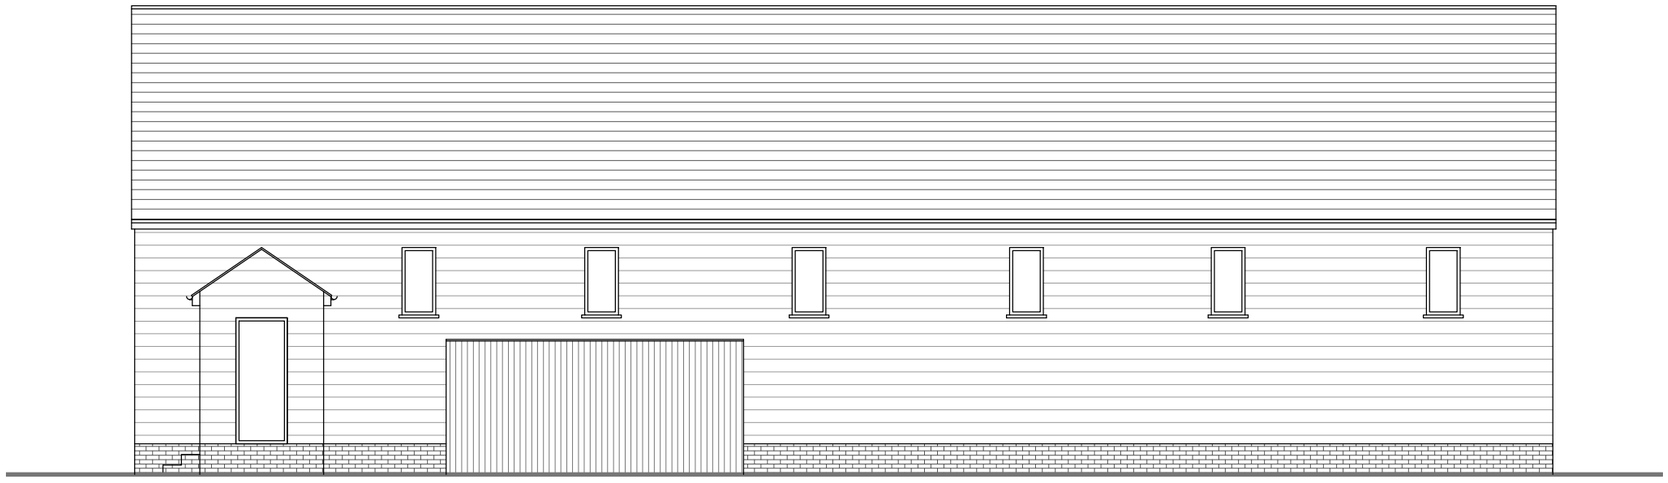

THE BAN

EXISTING REAR ELEVATION

0m 1m 2m 3m 4m 5m

SCALE @ 1:100

NOTES :

Date	Revisions

Client MR. MIN DARLAMI

Job Title

THE BAN, MANOR LANE
HAYES,HARLINGTON
UB3 5EQ

Drawing Title

EXISTING REAR AND SIDE ELEVATIONS

Scale: 1 : 100 (A3)

Date: OCTOBER 2022

Checked by: | Drawn by: RS

Drg No. TP/581/05 | Rev.